
55'

51'

# MAIN FLOOR PLAN

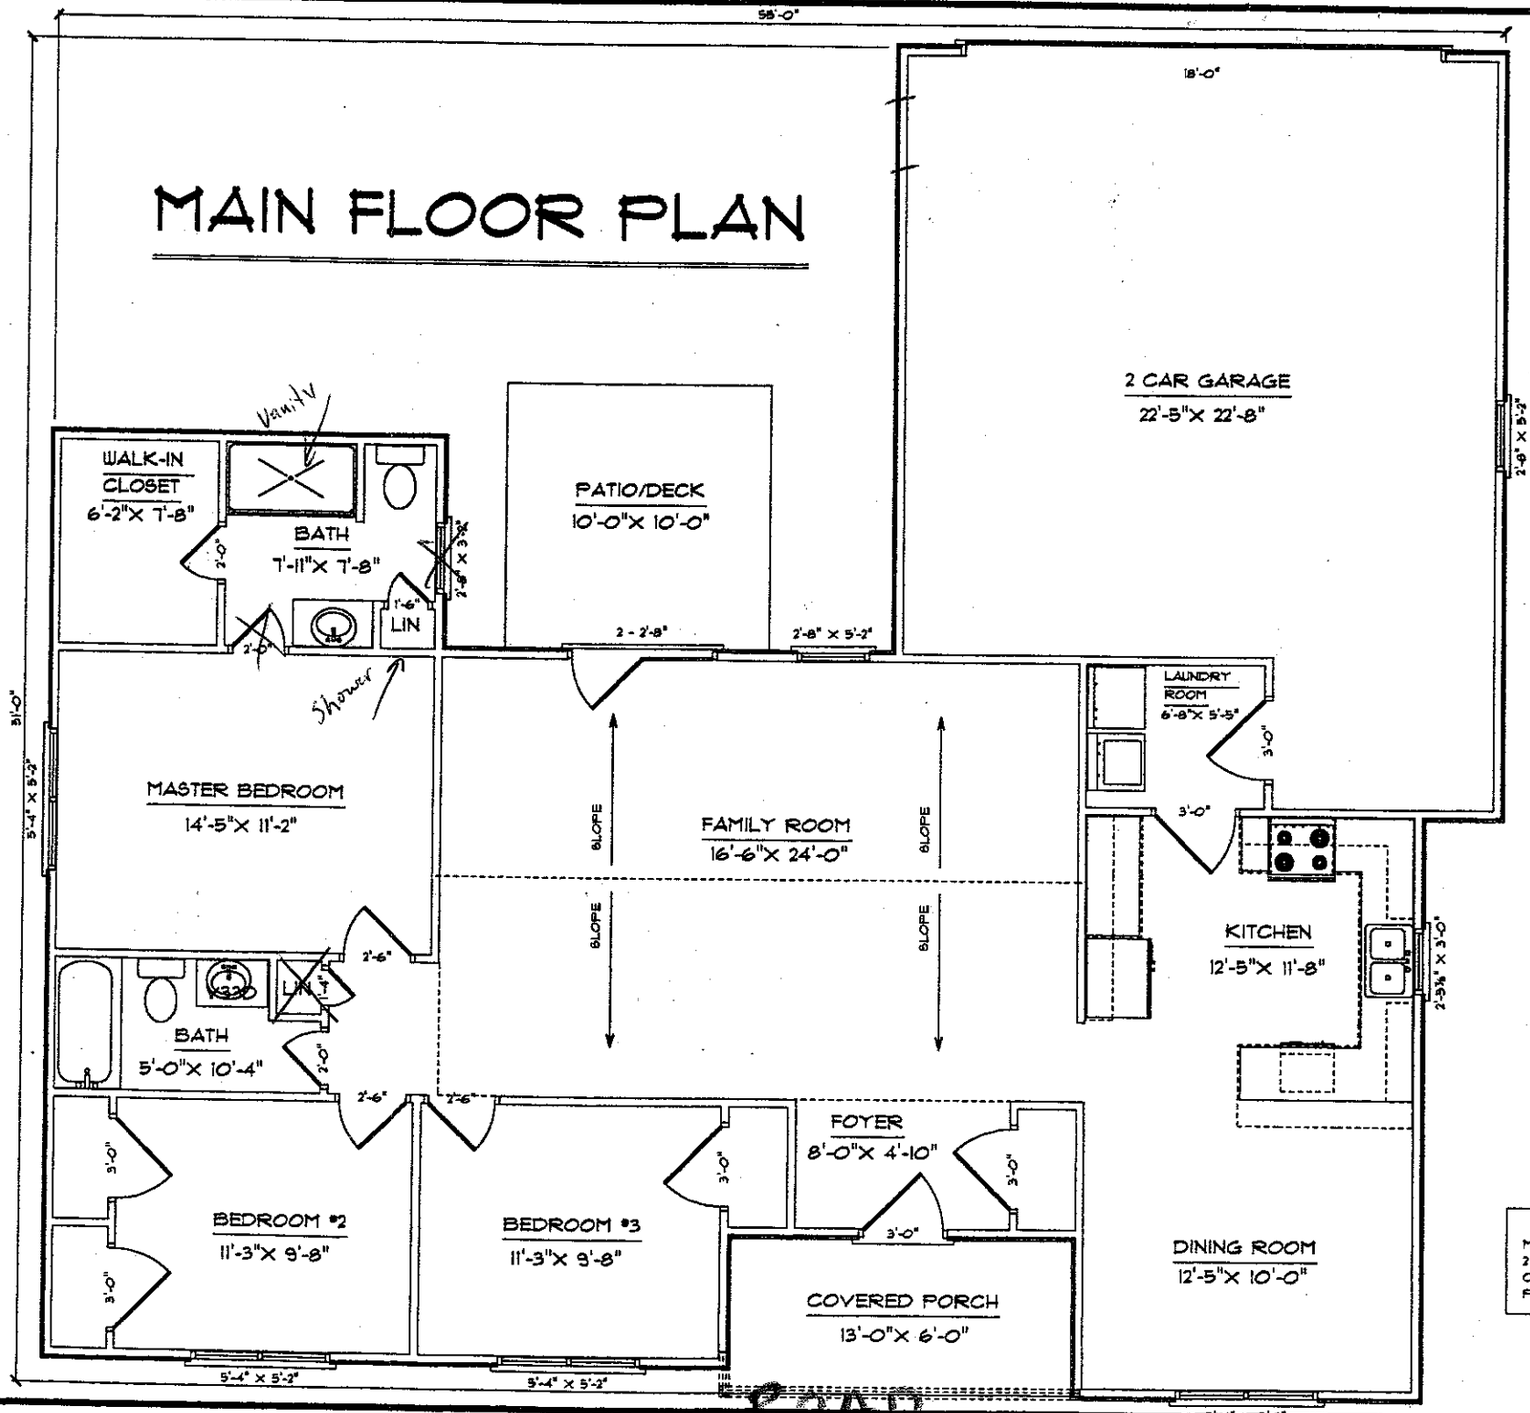


End Unit

Lot 32

Brook Glen 32

| SQUARE FOOTAGE | |
|---|---|
| MAIN FLOOR HEATED | 1429 SQ. FT. |
| 2 CAR GARAGE | 588 SQ. FT. |
| COVERED PORCH | 78 SQ. FT. |
| PATIO/DECK | 100 SQ. FT. |


CUSTOM HOME DESIGNS
BY
STEVE C. HOFFMAN
311 MOTZ AVENUE
LINCOLNTON, NC 28092
OFFICE 704-736-1430
FAX 704-736-1923


DATE April 02, 2001
REVISED
DRAWING #

SCALE 3/16" = 1'-0"
DRAWN BY SCH
APPROVED

BROOK GLENN
#1429