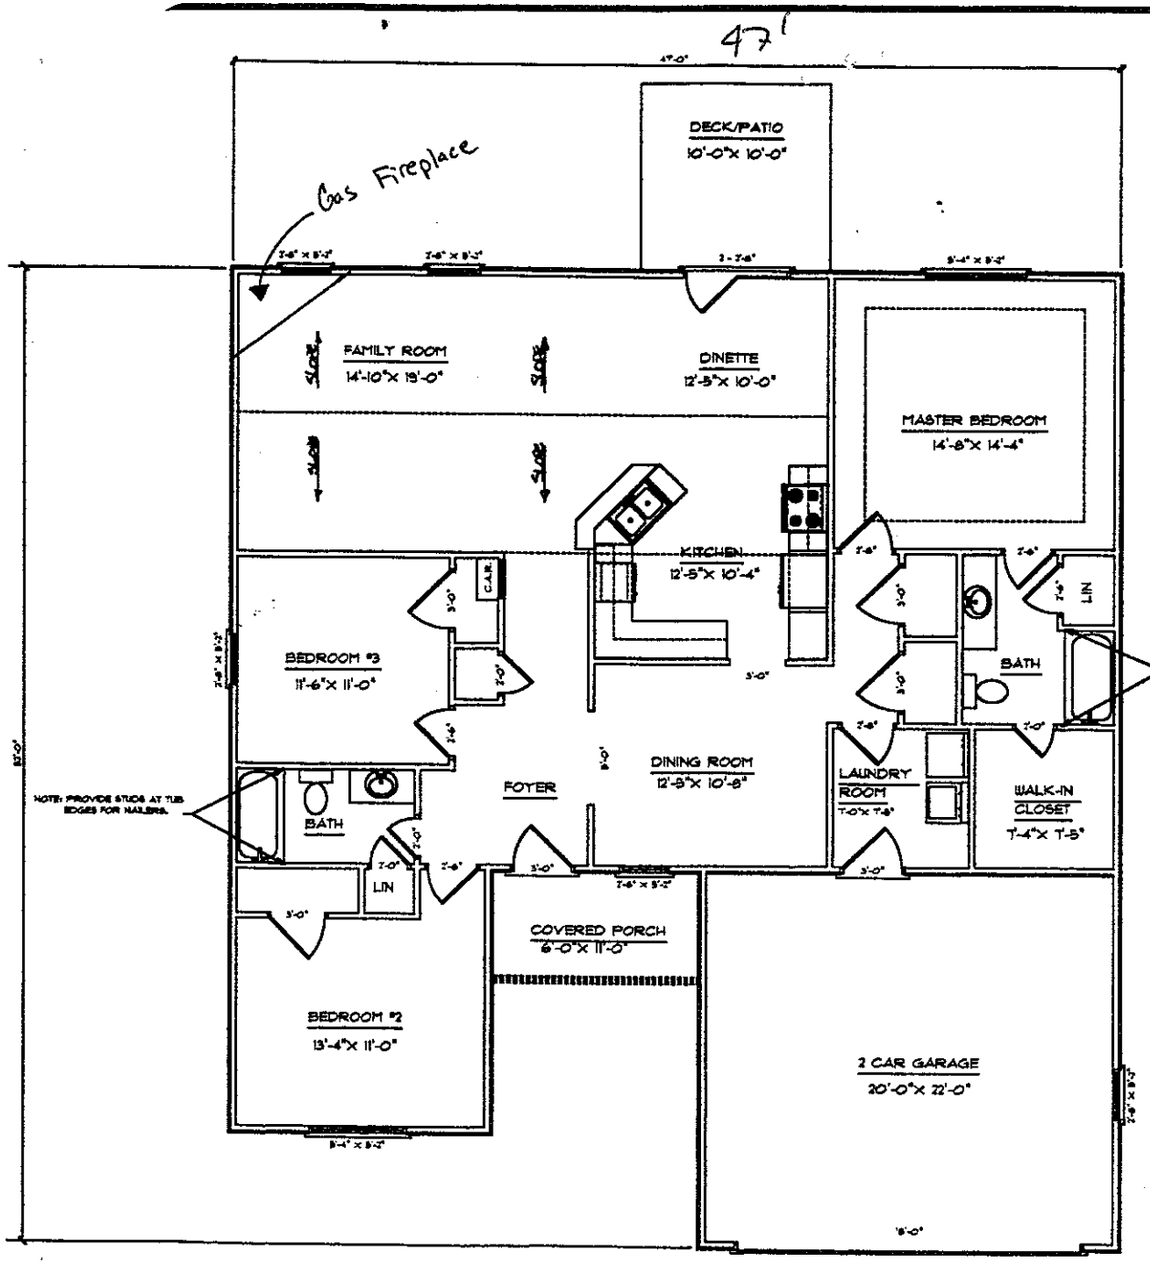


MAIN FLOOR PLAN

Brook Glen 30

FLIP PLAN

Lot 30

* upgraded raised panel Oak Cabinets
* Sound proof both bathrooms
* Wrap house with Tyvex

SQUARE FOOTAGE	
MAIN FLOOR HEATED	1700 SQ. FT.
2 CAR GARAGE	440 SQ. FT.
COVERED PORCH	66 SQ. FT.
DECK/PATIO	100 SQ. FT.

CUSTOM HOME DESIGNS
BY
STEVE C. HOFFMAN
311 MOTZ AVENUE
LINCOLNTON, NC 28092
OFFICE 704-736-1430 FAX 704-736-1953

DATE March 14, 2001 | REVISED | DRAWING #

SCALE 1/8"=1'-0" | DRAWN BY SCH | APPROVED

BROOK GLENN
#1700