IREDELL COUNTY HEALTH DEPARTMENT *ENVIRONMENTAL HEALTH DIVISION*:

SITE PLAN WORKSHEET

SEE THE "SAMPLE SITE PLAN" BELOW. ***INCOMPLETE SITE PLANS WILL BE RETURNED TO YOU FOR COMPLETION AND MAY RESULT IN A DELAY IN THE ISSUANCE OF YOUR SEPTIC SYSTEM PERMIT!!!***

Place an (X) beside each item as you complete the site plan:

_____Property Line measurements are clearly identified… **_____All proposed structures are indicated…**

SHOW: proposed house or business footprint, wells, water lines, patios, pools and decks, and any other item that will occupy space on the site


_____Front and side setbacks from property line… **_____Preferred driveway location and configuration, preferred well location…**

_____Area you prefer your septic system to be placed… **_____North arrow, or other sufficient indicator of direction…**

Circle N/A on the following if appropriate:

_____Location of septic systems and wells within 100' of your property… N/A

_____Location of easements and rights of ways on your property… N/A **_____Location of any designated wetlands on the property… N/A**

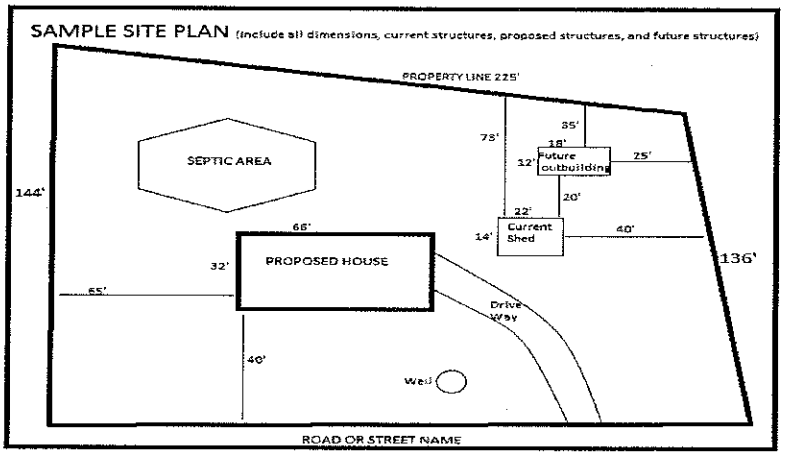

USE THIS SPACE TO DRAW YOUR SITE PLAN

See site plan ~~septic permit~~


Signature: Brandy A Mullen

REQUIRED **property owner or owner's legal representative signature.**

7/13/16

DATE

APPROVED JUL 12 2016

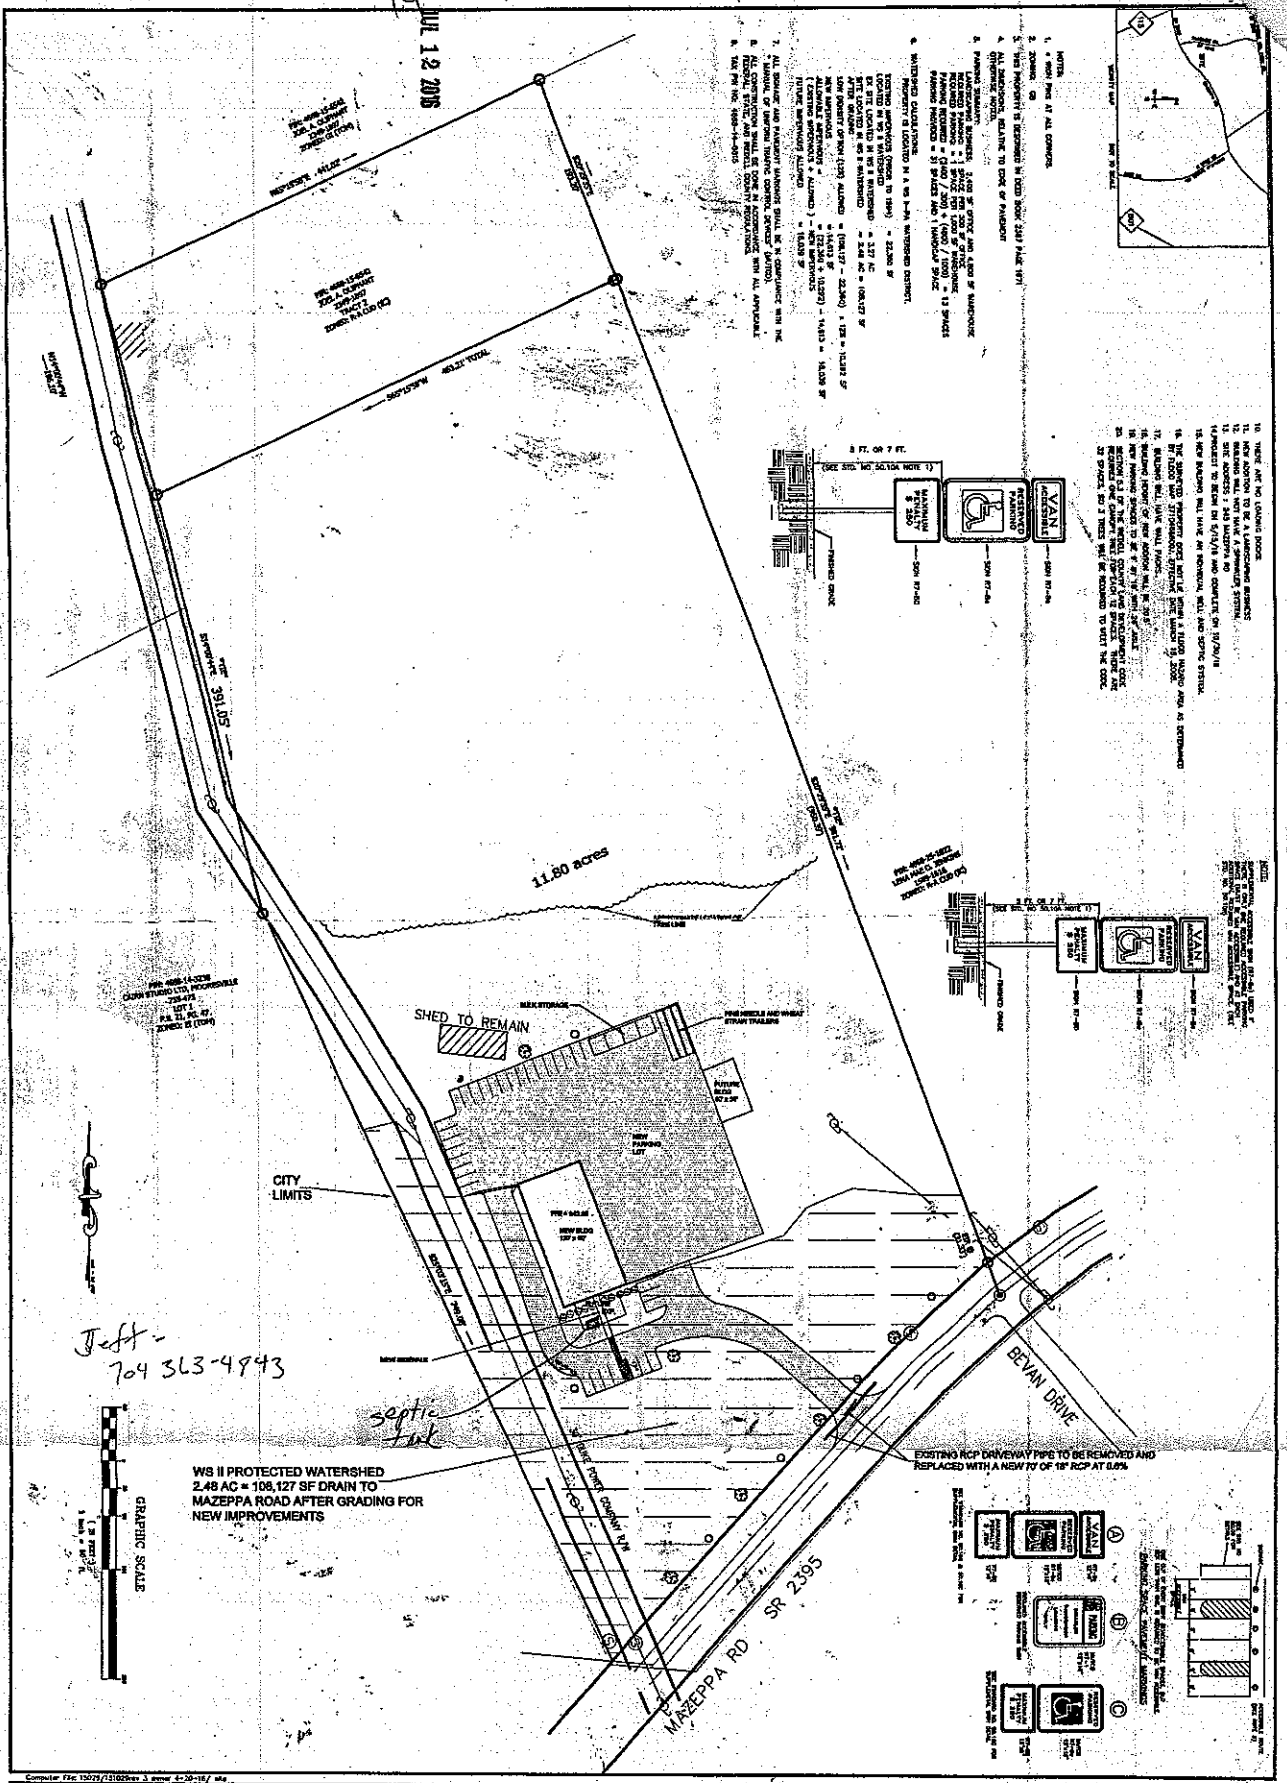

Computer File: 15029/15029ex 3 anew 4-20-16 / ala

DOWELL & CO., P.C.
Engineering • Surveying • Planning

OWNER:
DALA CASA PROPERTIES, LLC
828 OAKRIDGE FARM ROAD
MOORESVILLE, NC 28115
(704) 248-5284

SITE AND LANDSCAPE PLAN
OF
245 MAZEPPA ROAD
CODDLE CREEK TWSP., IREDELL CO., N.C.

SCALE: Horz 1"=50' Vert:
JOB NUMBER: 15-1029
SHEET: 1 OF 5