

SQUARE FOOTAGES	
AREA	SQUARE FEET
SECOND FLOOR	1652

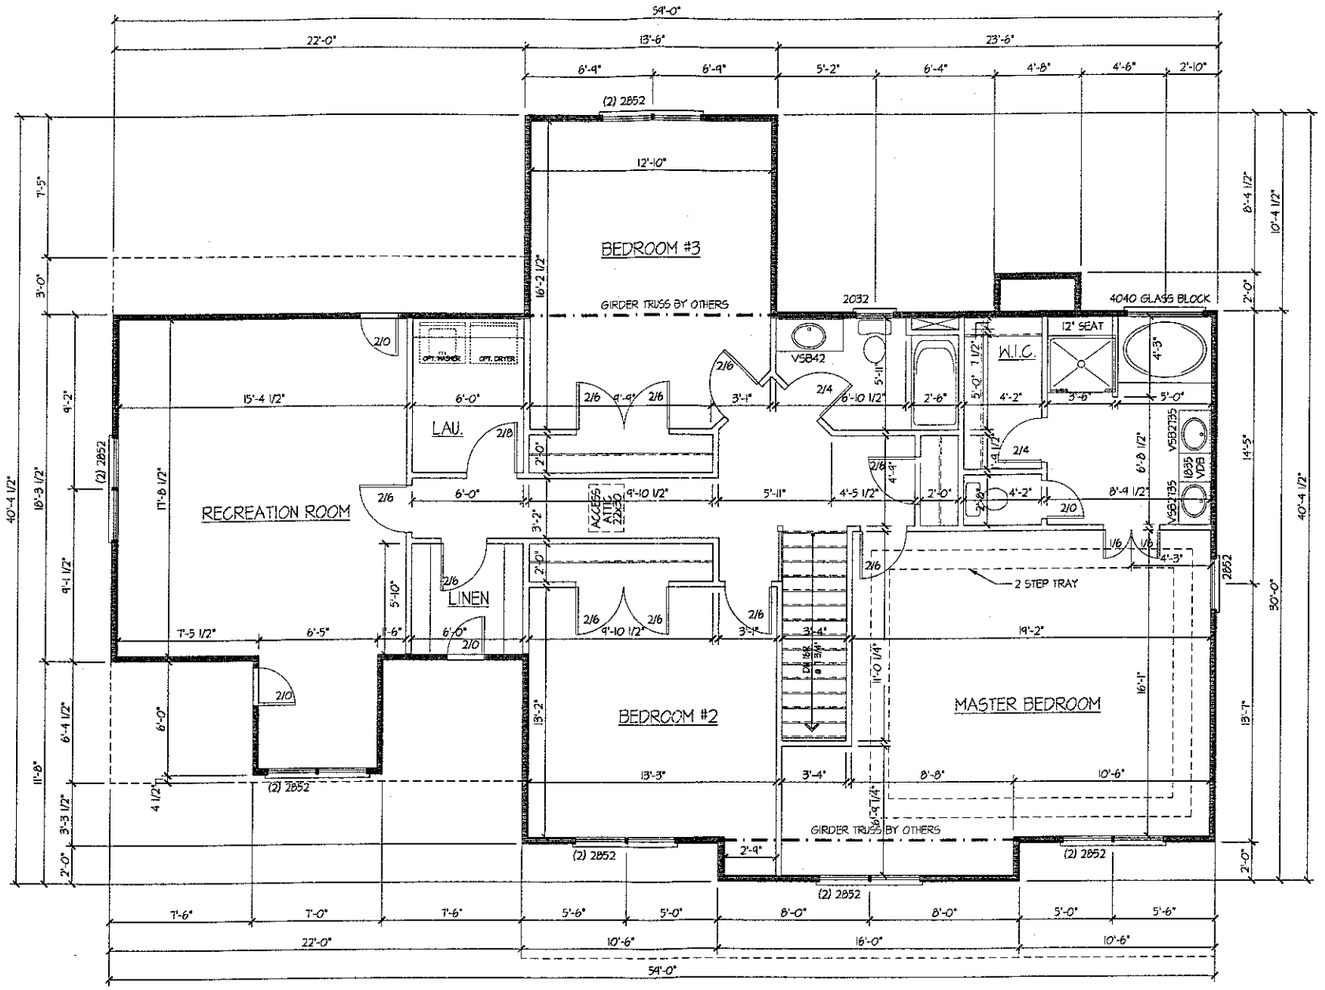

SECOND FLOOR PLAN

SCALE: 1/8"=1'-0"

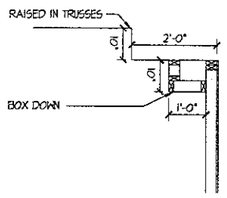

MASTER BEDROOM TRAY CEILING

BUILDERS PLAN SOURCE
PO Box 836
King, North Carolina 27021
Phone: 336.993.0363
www.buildersplansource.com

haus BUILDERS, INC.

Robinson IIA

ENGINEER'S REVIEW/SEAL

Date: FEBRUARY 2003

Project: Robinson IIA

Drawn By: BUILDERS PlanSource


Checked By:

Scale: 1/8"=1'-0"

Revisions:

A3

SQUARE FOOTAGES	
AREA	SQUARE FEET
FIRST FLOOR	1262
2-CAR GARAGE	554

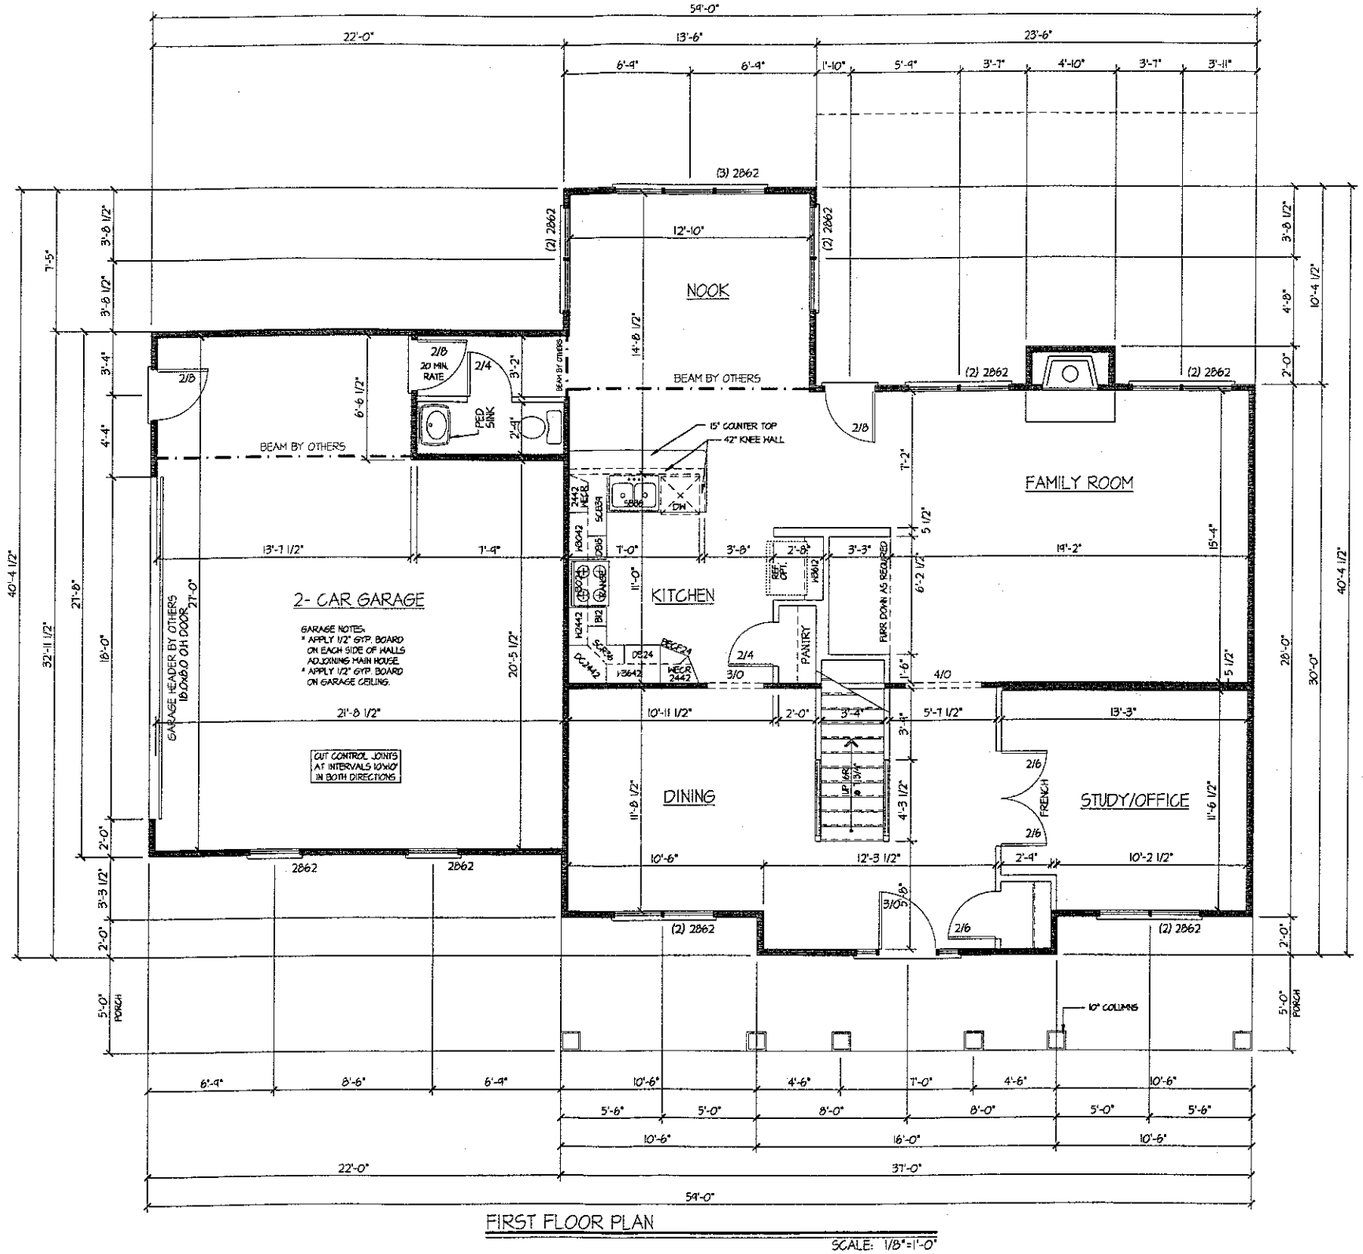

FIRST FLOOR PLAN

SCALE: 1/8"=1'-0"

BUILDERS PLAN SOURCE
PO Box 836
King, North Carolina 27021
Phone: 336.985.0363
www.buildersplansource.com

haus BUILDERS, INC.

Robinson IIA

ENGINEER'S REVIEW/SEAL

Date: FEBRUARY 2003

Project: Robinson IIA

Drawn By: BUILDERS PlanSource

Checked By:

Scale: 1/8"=1'-0"

Revisions:

A2