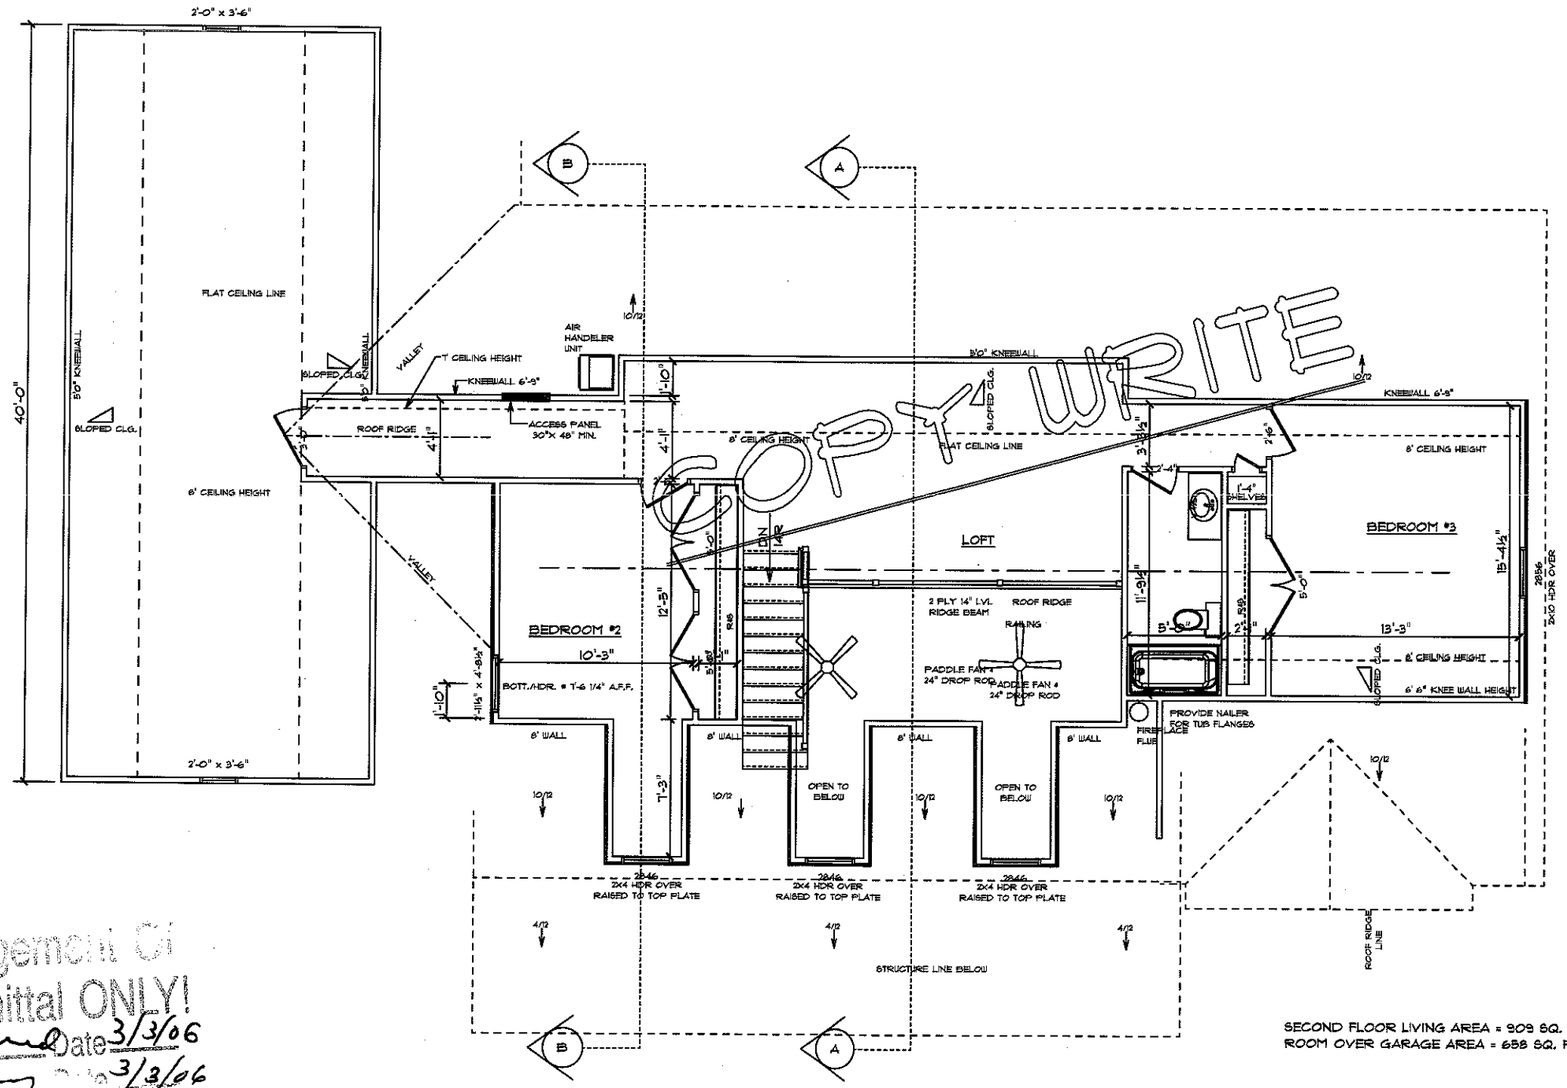


COPY WRITE

Acknowledgement Of
Plans Submittal ONLY!
Date 3/3/06
Date 3/3/06

SECOND FLOOR LIVING AREA = 909 SQ. FT.
ROOM OVER GARAGE AREA = 658 SQ. FT.

NANTUCKET / CUSTOM
SECOND FLOOR PLAN
8' CEILING HEIGHT

DRAWN BY:
SCALE: 1/8" = 1'-0"
STYLE OF HOME:
DRAWING NUMBER:
JOB #:
DATE:

©COPYRIGHT 2003 SCHUMACHER HOMES, INC. ALL RIGHTS RESERVED. NO PORTION OF THIS DOCUMENT MAY BE UTILIZED, IN WHOLE OR PART, WITHOUT THE PRIOR WRITTEN CONSENT OF SCHUMACHER HOMES, INC. A $1000.00 REWARD IS AVAILABLE TO THE FIRST PROVIDER OF INFORMATION LEADING TO THE SUCCESSFUL PROSECUTION OF A CLAIM MADE BY SCHUMACHER HOMES, INC. FOR COPYRIGHT INFRINGEMENT

CUSTOM BUILT FOR:
LOCATION:

256 RACEWAY ROAD
MOORESVILLE, N.C. 28117
P. 704-662-3228
F. 704-662-3799
www.schumacherhomes.com

SQUARE FOOTAGE:
LOCATION:

Ralph Schumacher HOMES