
~~Acknowledgement of~~
Plans Submittal ONLY!

Date 8-25-15

Date

FIRST FLOOR LIVING AREA = 1872 SQ. FT.
SECOND FLOOR LIVING AREA = 908 SQ. FT.
GARAGE AREA = 1192 SQ. FT.
FRONT PORCH AREA = SQ. FT.
EXTERIOR DECK AREA = SQ. FT.

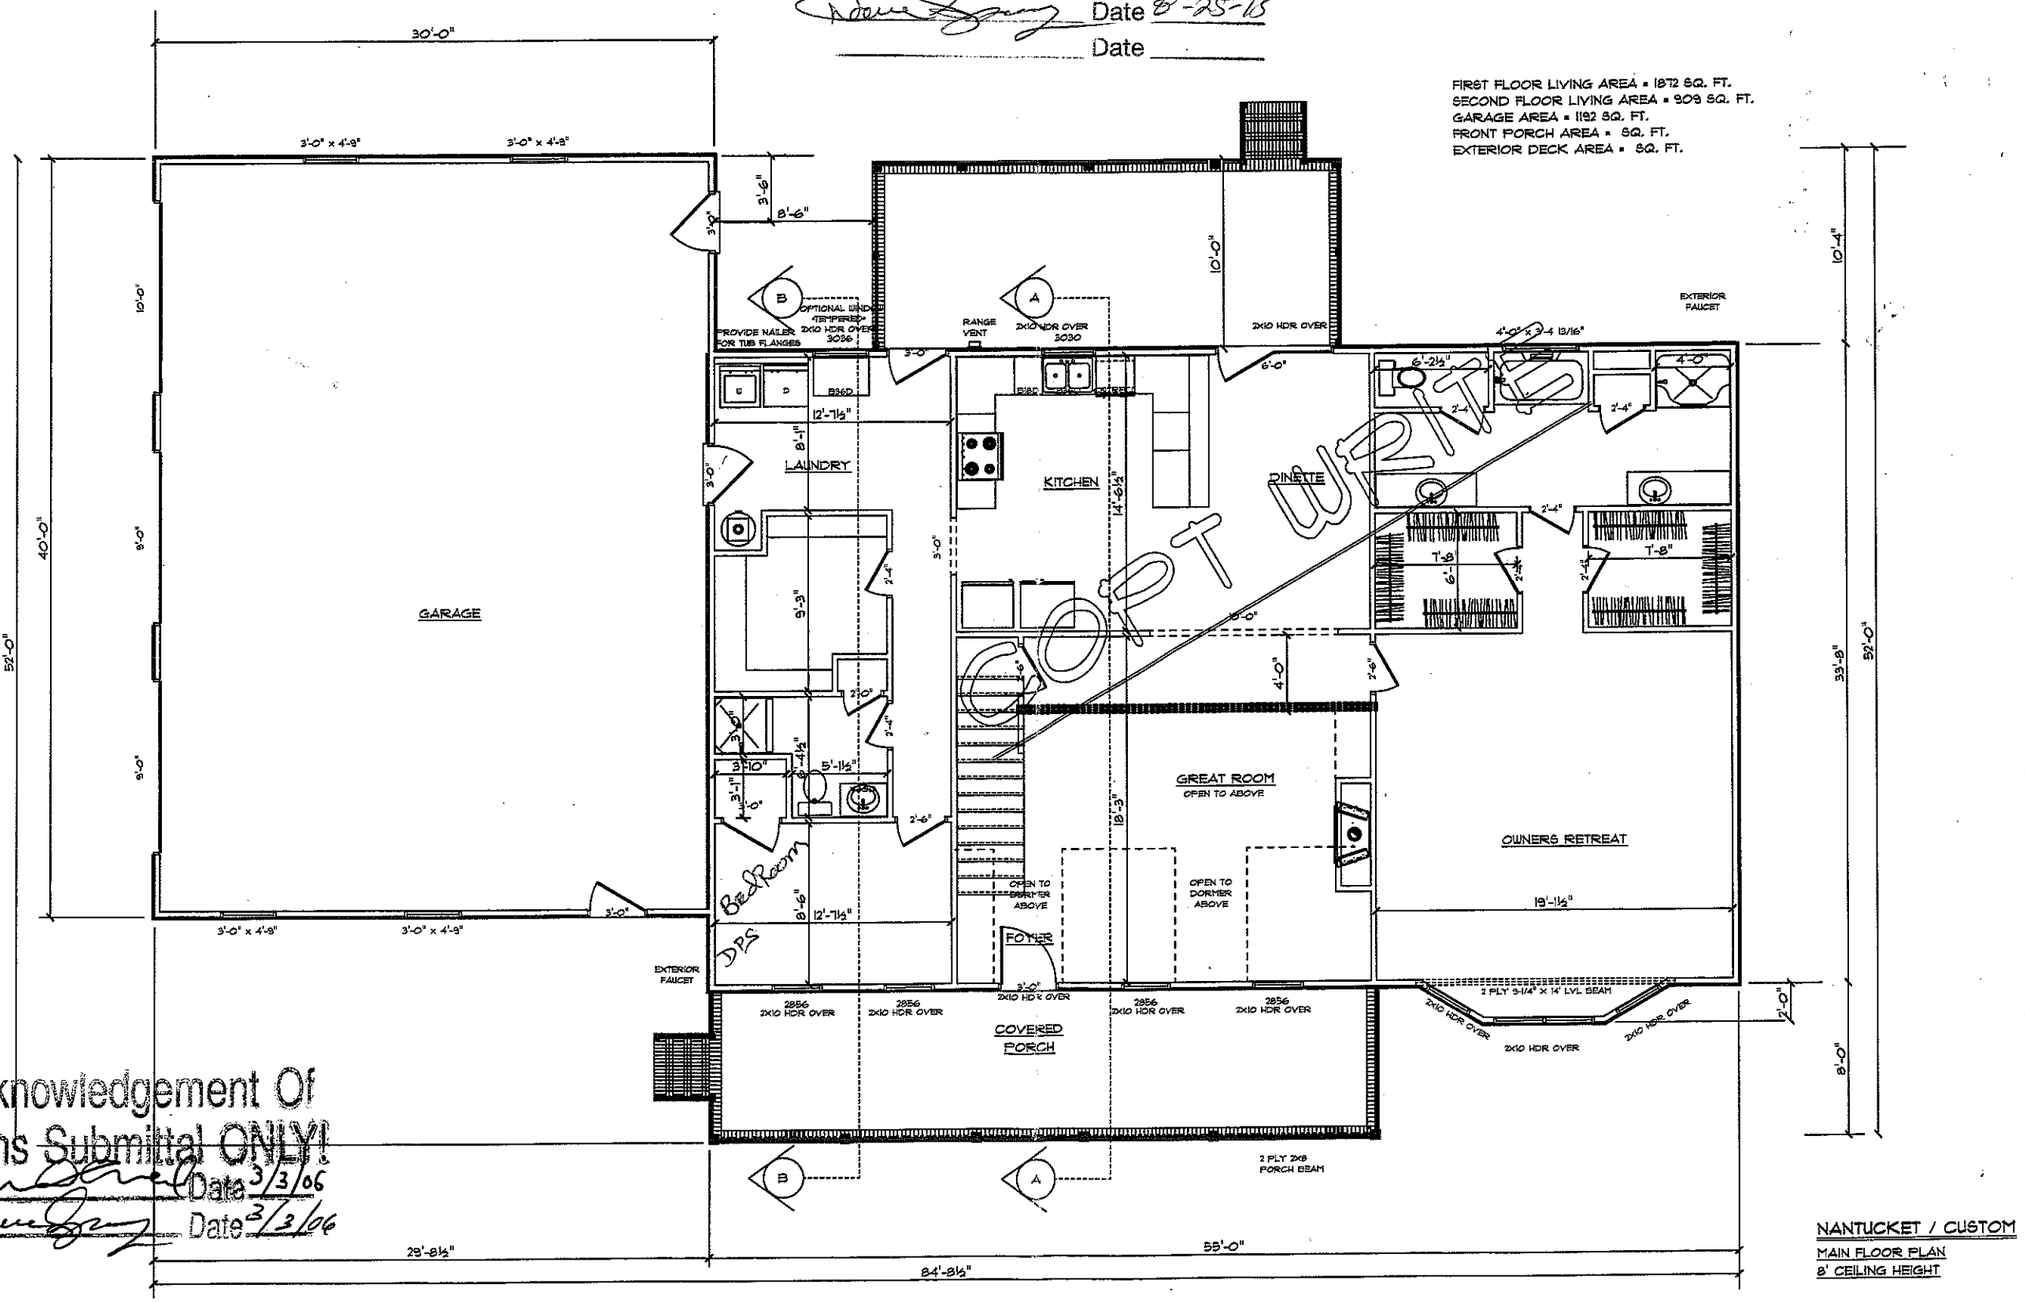

NOT PERMITTED

Acknowledgement Of
Plans Submittal ONLY!
Date 3/3/06
Date 3/3/06

NANTUCKET / CUSTOM
MAIN FLOOR PLAN
8' CEILING HEIGHT

DRAWING NUMBER: 4
STYLE OF HOME:
SCALE: 1/8" = 1'-0"
DRAWN BY:
JOB #:
DATE:

©COPYRIGHT 2003 SCHUMACHER HOMES, INC. ALL RIGHTS RESERVED.
NO PORTION OF THIS DOCUMENT MAY BE COPIED OR REPRODUCED IN ANY MANNER WHATSOEVER WITHOUT THE EXPRESS PERMISSION OF SCHUMACHER HOMES, INC.
A $1000.00 REWARD IS AVAILABLE TO THE FIRST PROVIDER OF INFORMATION LEADING TO THE SUCCESSFUL PROSECUTION OF A CLAIM MADE BY SCHUMACHER HOMES, INC. FOR COPYRIGHT INFRINGEMENT.

SQUARE FOOTAGE:
LOCATION:

CUSTOM BUILT FOR:
LOCATION:


256 RACEWAY ROAD
MOORESVILLE, N.C. 28117
P. 704-662-3228
F. 704-662-3239
www.schumacherhomes.com

SCHUMACHER HOMES

Acknowledgement of
Plans Submittal ONLY!

Date 8-25-15

Date

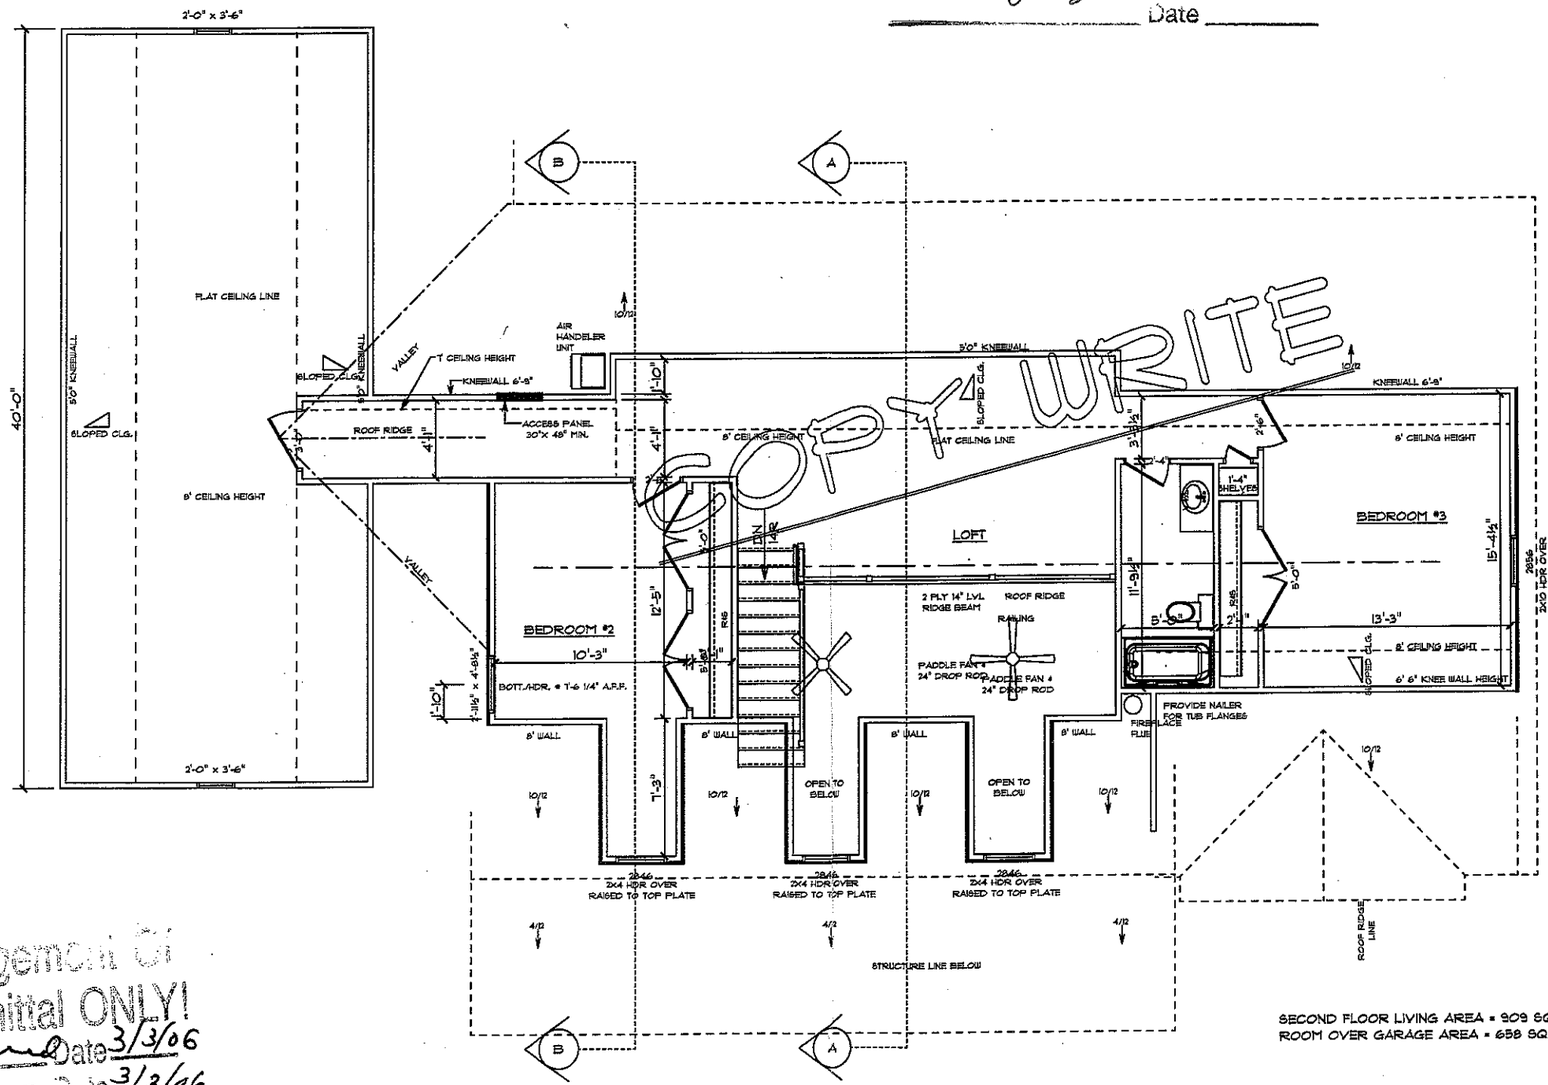

COPY WRITE

Acknowledgement of
Plans Submittal ONLY!

Date 3/3/06

Date 3/3/06

SECOND FLOOR LIVING AREA = 909 SQ. FT.
ROOM OVER GARAGE AREA = 658 SQ. FT.

NANTUCKET / CUSTOM

SECOND FLOOR PLAN
8' CEILING HEIGHT

SCHUMACHER HOMES
256 RACEWAY ROAD
MOORESVILLE, N.C. 28117
P. 704-662-3228
F. 704-662-3239
www.schumacherhomes.com

LOCATION:
SQUARE FOOTAGE:
CUSTOM BUILT FOR:
LOCATION:
JOB #:
DATE:
DRAWN BY:
SCALE: 1/8" = 1'-0"
STYLE OF HOME:
DRAWING NUMBER:

©COPYRIGHT 2003 SCHUMACHER HOMES, INC. ALL RIGHTS RESERVED. NO PORTION OF THIS DOCUMENT MAY BE REPRODUCED, STORED IN A RETRIEVAL SYSTEM OR TRANSMITTED IN ANY FORM OR BY ANY MEANS WITHOUT THE PRIOR WRITTEN PERMISSION OF SCHUMACHER HOMES, INC. A $1,000.00 REWARD IS AVAILABLE TO THE FIRST PROVIDER OF INFORMATION LEADING TO THE SUCCESSFUL PROSECUTION OF A CLAIM UNDER 17 U.S.C. § 506 (COPYRIGHT INFRINGEMENT).