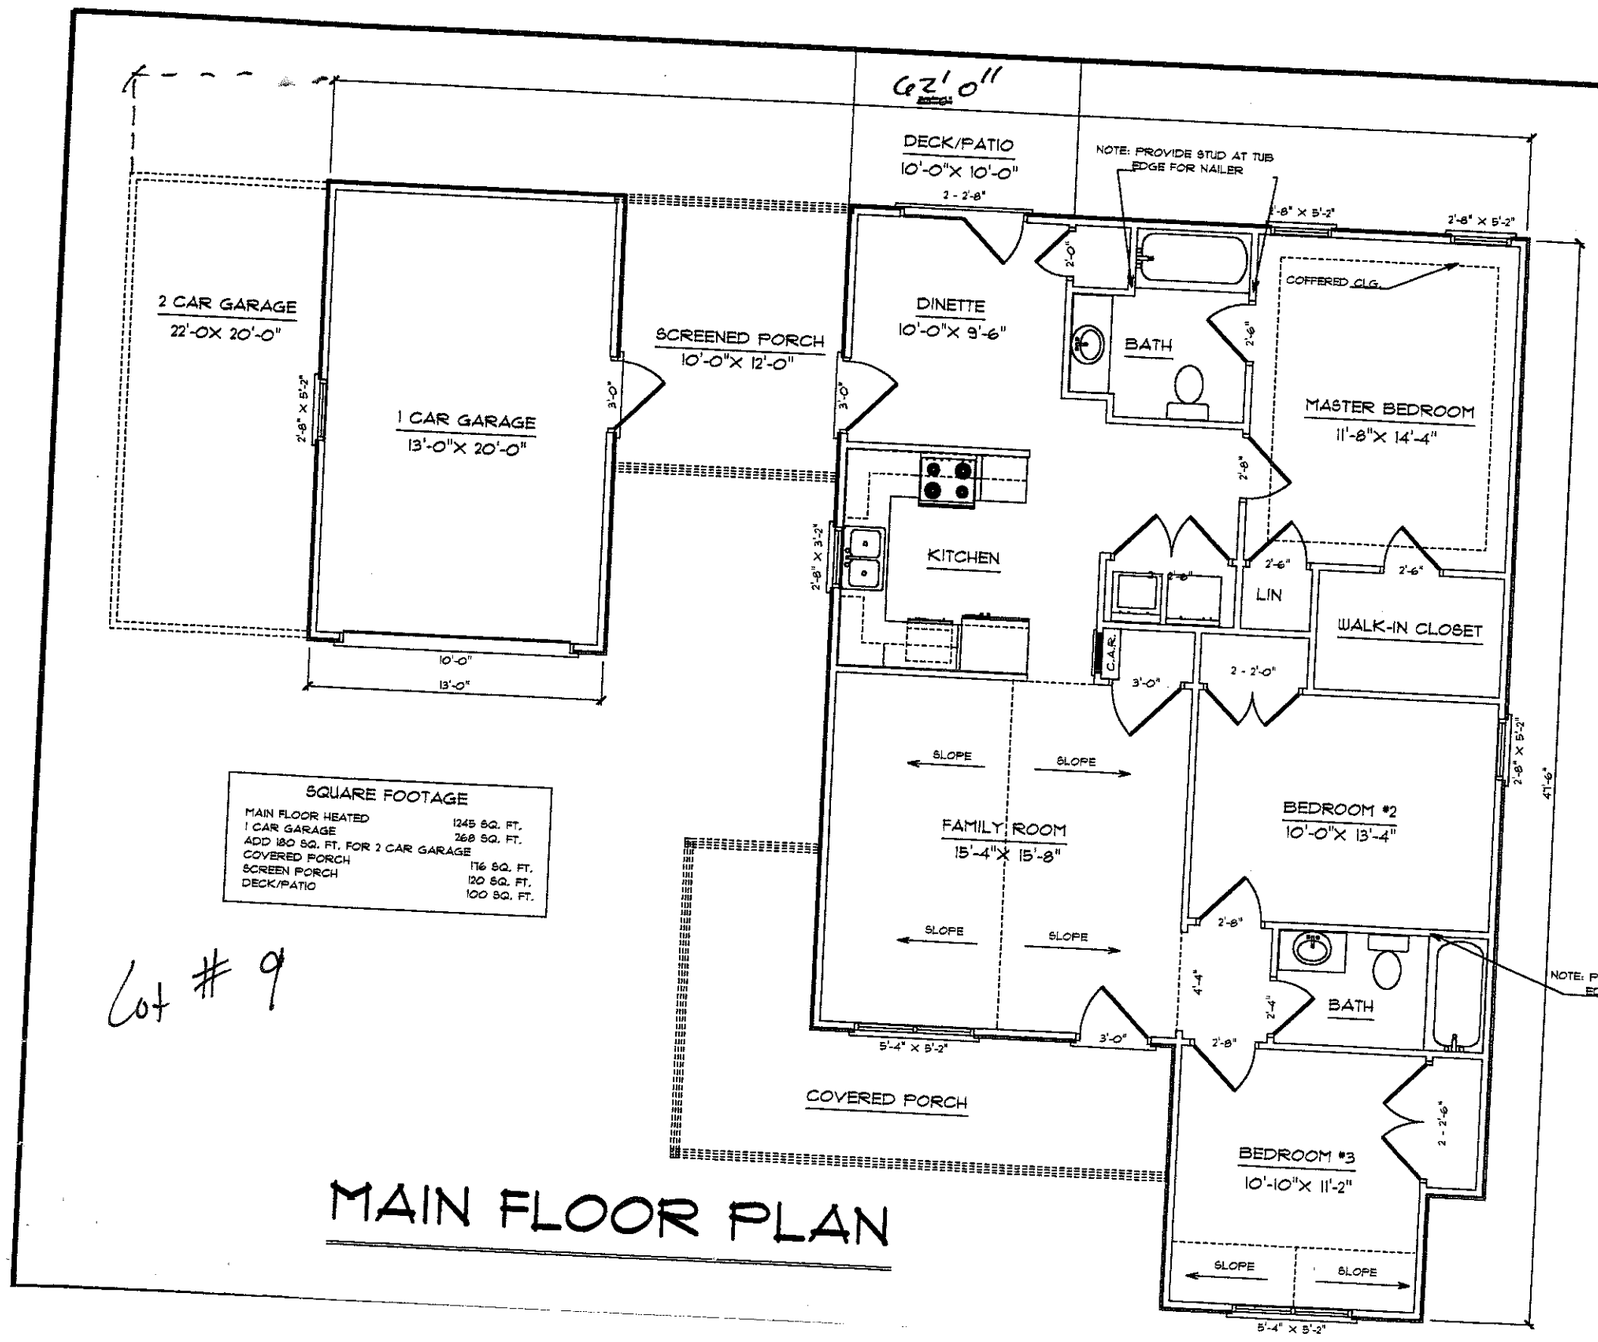


SQUARE FOOTAGE	
MAIN FLOOR HEATED	1245 SQ. FT.
1 CAR GARAGE	268 SQ. FT.
ADD 180 SQ. FT. FOR 2 CAR GARAGE	
COVERED PORCH	116 SQ. FT.
SCREEN PORCH	120 SQ. FT.
DECK/PATIO	100 SQ. FT.

Lot # 9

MAIN FLOOR PLAN

CUSTOM HOME DESIGNS
BY
STEVE C. HOFFMAN
311 MOTZ AVENUE
LINCOLNTON, NC 28092
OFFICE 704-736-1430 FAX 704-736-1993

SCALE: 3/16" = 1'-0" | DATE March 07, 2001
DRAWN BY SCH | REVISED
APPROVED | DRAWING #

BROOK GLENN
#1245