

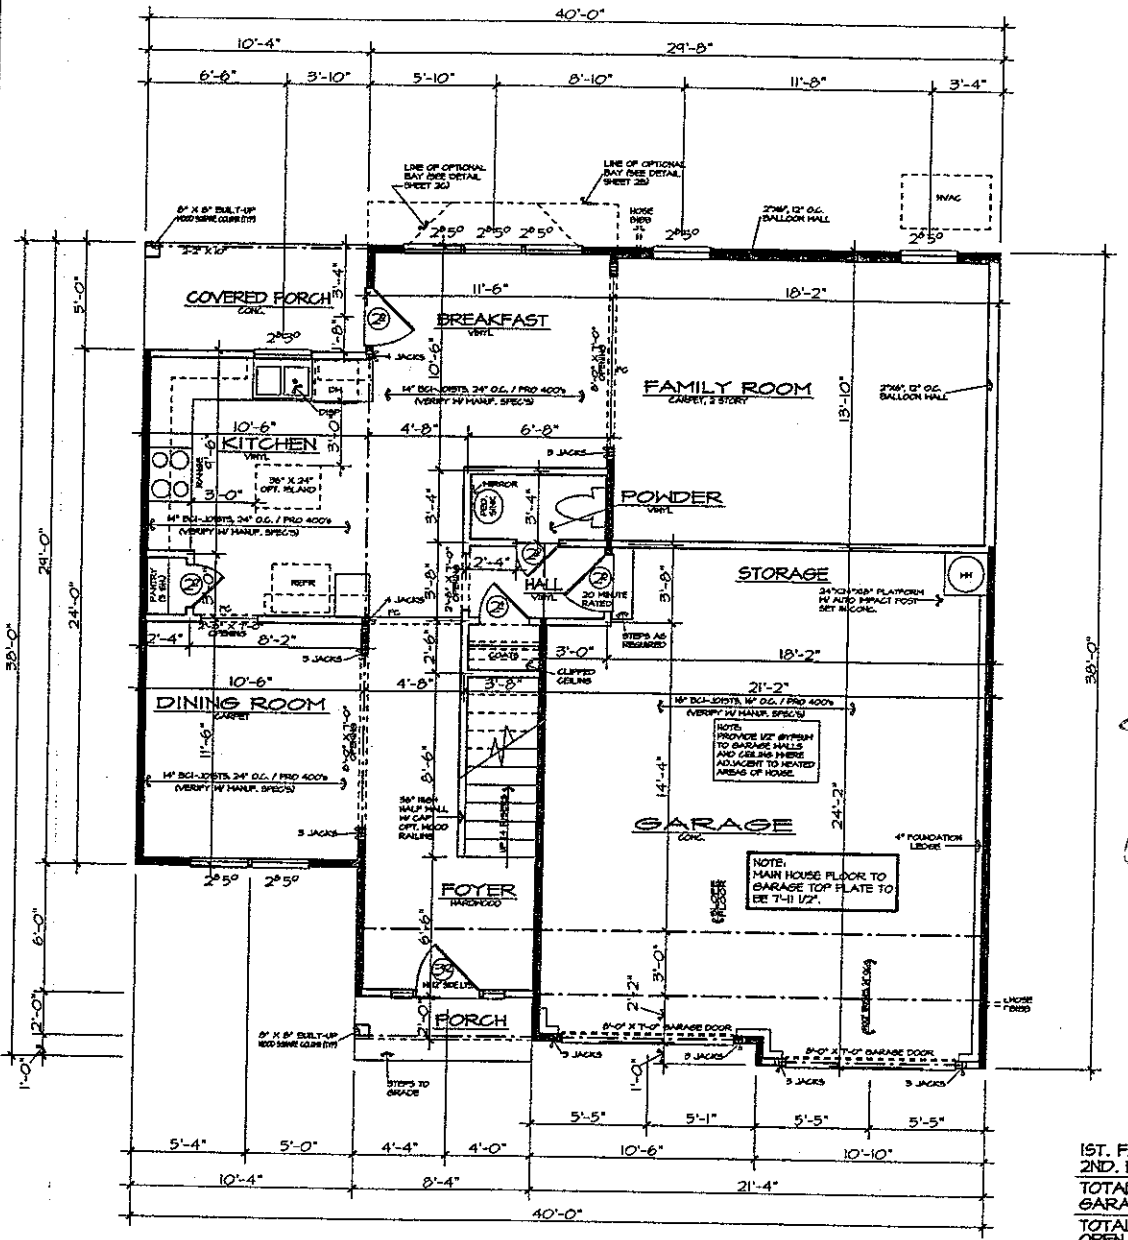


FIRST FLOOR PLAN SCALE: 1/4" = 1'-0"

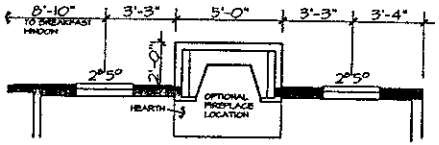

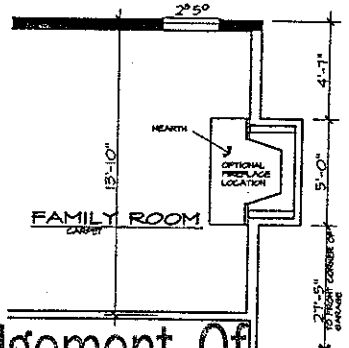

Acknowledgement Of Plans Submittal ONLY!

Main Tolson Date 1/3/04 05

Date 1/3/05

HEADER NOTES - FIRST FLOOR:

1. ALL EXTERIOR HEADERS ON FIRST FLOOR SHALL BE 2-2" X 10" NO. 2 SOUTHERN YELLOW PINE OR BETTER UNLESS OTHERWISE NOTED.
2. ALL INTERIOR LOAD-BEARING HEADERS ON FIRST FLOOR SHALL BE 2-2" X 10" NO. 2 SOUTHERN YELLOW PINE OR BETTER UNLESS OTHERWISE NOTED.
3. ALL INTERIOR NON LOAD-BEARING HEADERS ON FIRST FLOOR SHALL BE 2-2" X 6" NO. 2 SOUTHERN YELLOW PINE OR BETTER UNLESS OTHERWISE NOTED.

NOTES:

1. CONTRACTOR TO VERIFY ALL DIMENSIONS.
2. PROVIDE FLOOR TRUSS IN SECOND FLOOR UNDER PARALLEL PARTITIONS.
3. BUILDER MAY SUBSTITUTE MATERIAL OR PRODUCTS SPECIFIED FOR THOSE OF EQUAL QUALITY AND MAKE MINOR PLAN CHANGES THAT DO NOT DECREASE VALUE OR STRUCTURAL SOUNDNESS OR MATERIALLY ALTER APPEARANCE. LOCATION OF HOUSE AND IMPROVEMENTS ON LOT MAY BE ALTERED DUE TO TOPOGRAPHICAL AND OTHER ON SITE CONSIDERATIONS.
4. DO NOT SCALE DIMENSIONS FROM PRINTS. PLANS AND DETAILS ARE NOT ALWAYS DRAWN TO SCALE. USE DIMENSIONS GIVEN OR CONSULT DESIGNER FOR FURTHER CLARIFICATION.
5. ALL JOISTS AND BEAM SIZES DETERMINED FOR THE USE FOR THE USE OF NO. 2 SOUTHERN YELLOW PINE OR BETTER. OTHER SPECIES MUST BE VERIFIED BY DESIGNER.
4. FLOOR TO TOP PLATE = 8'-1 1/2"
FLOOR TO WINDOW HEAD = 6'-8"

CENTURY DESIGNS ACCEPTS NO RESPONSIBILITY, LIABILITY OR PART OF ANY LEGAL ACTION RELATED TO DOCUMENTATION SUPPLIED BY OWNER / CONTRACTOR FOR PREPARING THIS DRAWING THAT MAY BE COPY RIGHTED BY ANOTHER PARTY. ALL MATERIALS USED TO PRODUCE THIS DRAWING ARE TO BE CONSIDERED TO BE RESEARCHED BY OWNER / CONTRACTOR FOR ANY COPYRIGHT AS REQUIRED BY LAW. THE OWNER / CONTRACTOR HAS OBTAINED APPROVAL FROM ANY ORIGINATING COPYRIGHT OWNER(S) SHOWN OR DESIGNED BY CENTURY DESIGNS.

AREA:

1ST. FLOOR HEATED	856
2ND. FLOOR HEATED	963
TOTAL HEATED	1819
GARAGE & STORAGE	484
TOTAL AREA	2303
OPEN AREA	322
FRONT PORCH	17
REAR PORCH	52
OPT. BONUS/ BR4	246
OPT. SCREEN PORCH / SUNROOM	128
OPT. BOX BAY	23
OPT. ANGLED BAY	12

CALKINS CUSTOM HOMES
STONEBROOK-A

JOB NO. CALKINS
DATE 7/04
DRAWN BY JR
SHEET NO. 2 OF

CENTURY DESIGNS, INC.
RESIDENTIAL DESIGN & DRAFTING SERVICES
TOBE BARNHILL DRIVE
REVISIONS
OPT. QC