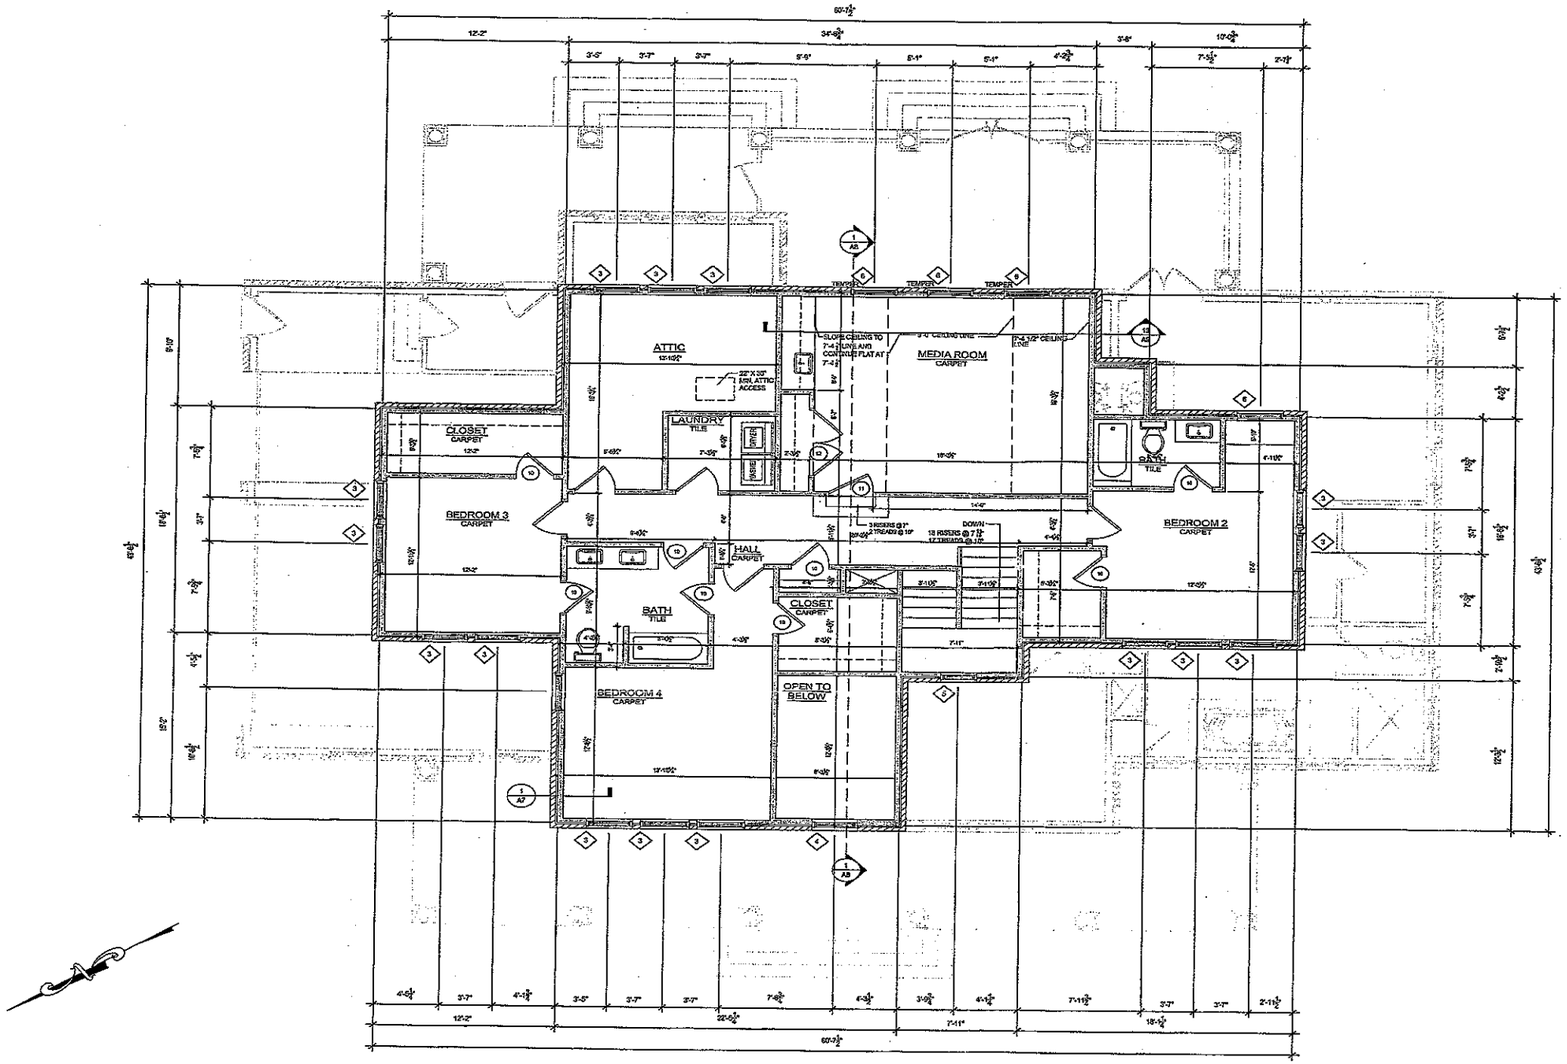


1 SECOND FLOOR PLAN
A3 1/4" = 1'-0"

DOOR SCHEDULE

MARK	SIZE PAIR	WIDTH	HEIGHT	MATERIAL	NOTES
1	●	3'-0"	8'-0"	WOOD/GLASS	GLASSCRAFT TDL65RT IG
2	●	2'-6"	8'-0"	WOOD/GLASS	
3		2'-6"	8'-0"	SCWD	
4		2'-4"	8'-0"	SCWD	
5		2'-5"	8'-0"	SCWD	
6	●	2'-6"	8'-0"	ALUM CLAD WOOD/GLASS	OUTSWING FRENCH PATIO DOORS; PELLA 6096; ARCHITECT SERIES
7		3'-0"	8'-0"		EXTERIOR DOOR
8		3'-0"	8'-0"	HOLLOW METAL	20 MIN. RATED DOOR
9		2'-8"	6'-8"	SCWD	
10		2'-6"	6'-8"	SCWD	
11		3'-0"	6'-8"	15 LITE	
12	●	2'-8"	6'-8"	SCWD	
13		3'-0"	8'-0"	ALUM CLAD WOOD/GLASS	OUTSWING FRENCH PATIO DOORS; PELLA 3696; ARCHITECT SERIES

WINDOW SCHEDULE

MARK	FRAME SIZE WIDTH	HEIGHT	HEAD HT.	MFG	SPEC	TYPE	NOTES
1	3'-1"	5'-5"	8'-0"	PELLA	3777	DOUBLE -HUNG	
2	2'-5"	2'-5"	8'-0"	PELLA	2929	AWNING	
3	3'-1"	5'-11"	7'-6"	PELLA	3771	DOUBLE -HUNG	
4	3'-0"	5'-0"	7'-6"	PELLA	3660	FIXED OVAL	
5	2'-5"	3'-11"	7'-6"	PELLA	2947	DOUBLE -HUNG	
6	3'-1"	4'-9"	7'-6"	PELLA	3757	DOUBLE -HUNG	69 HEAD HEIGHT IN MEDIA ROOM

WINDOWS TO BE TEMPERED AS NOTED ON PLAN

GREEN BUILT CUSTOM HOMES

LOT #46 SHINNVILLE RIDGE
MOORESVILLE, NC

ROGER LAYMAN ARCHITECTURE

455 SOUTH MAIN ST
SUITE 220
DAVIDSON, NC 28036

ph. 704.439.2931

RLarchitecture.com

THIS DRAWING IS THE PROPERTY OF ROGER LAYMAN ARCHITECTURE, PC AND IS NOT TO BE COPIED OR REPRODUCED IN PART OR WHOLE WITHOUT PERMISSION.

REVISIONS

NO.	DATE	DESCRIPTION

DATE 04.10.08
PROJECT # 2008-011
SCALE AS NOTED
DRAWN BY CMH

SECOND FLOOR PLAN

A3