IREDELL COUNTY HEATLH DEPARTMENT

PAGE 2: *SITE PLAN WORKSHEET*

SEE THE SAMPLE SITE PLAN BELOW. INCOMPLETE SITE PLANS WILL BE RETURNED TO YOU FOR COMPLETION AND MAY RESULT IN A DELAY IN THE ISSUANCE OF YOUR SEPTIC SYSTEM PERMIT!!!

Place an (X) beside each item as you complete the site plan:

____ **Property Line measurements are clearly identified…**
____ **All proposed structures are indicated…**
SHOW: proposed house or business footprint, wells, water lines, patios, pools and decks, and any other item that will occupy space on the site
____ **Front and side setbacks from property line…**
____ **Preferred driveway location and configuration, preferred well location…**
____ **Area you prefer your septic system to be placed…**
____ **North arrow, or other sufficient indicator of direction…**

Circle N/A on the following if appropriate:


____ **Location of septic systems and wells within 100' of your property…** **N/A**
____ **Location of easements and rights of ways on your property…** **N/A**
____ **Location of any designated wetlands on the property…** **N/A**


Signature: _____
Property owner or owner's legal representative signature ~~(SIGNATURE REQUIRED)~~

3-25-10
DATE

USE THIS SPACE TO DRAW YOUR SITE PLAN

See attached Sheet

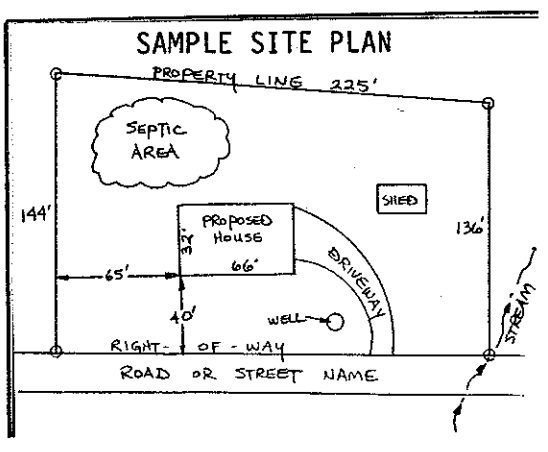

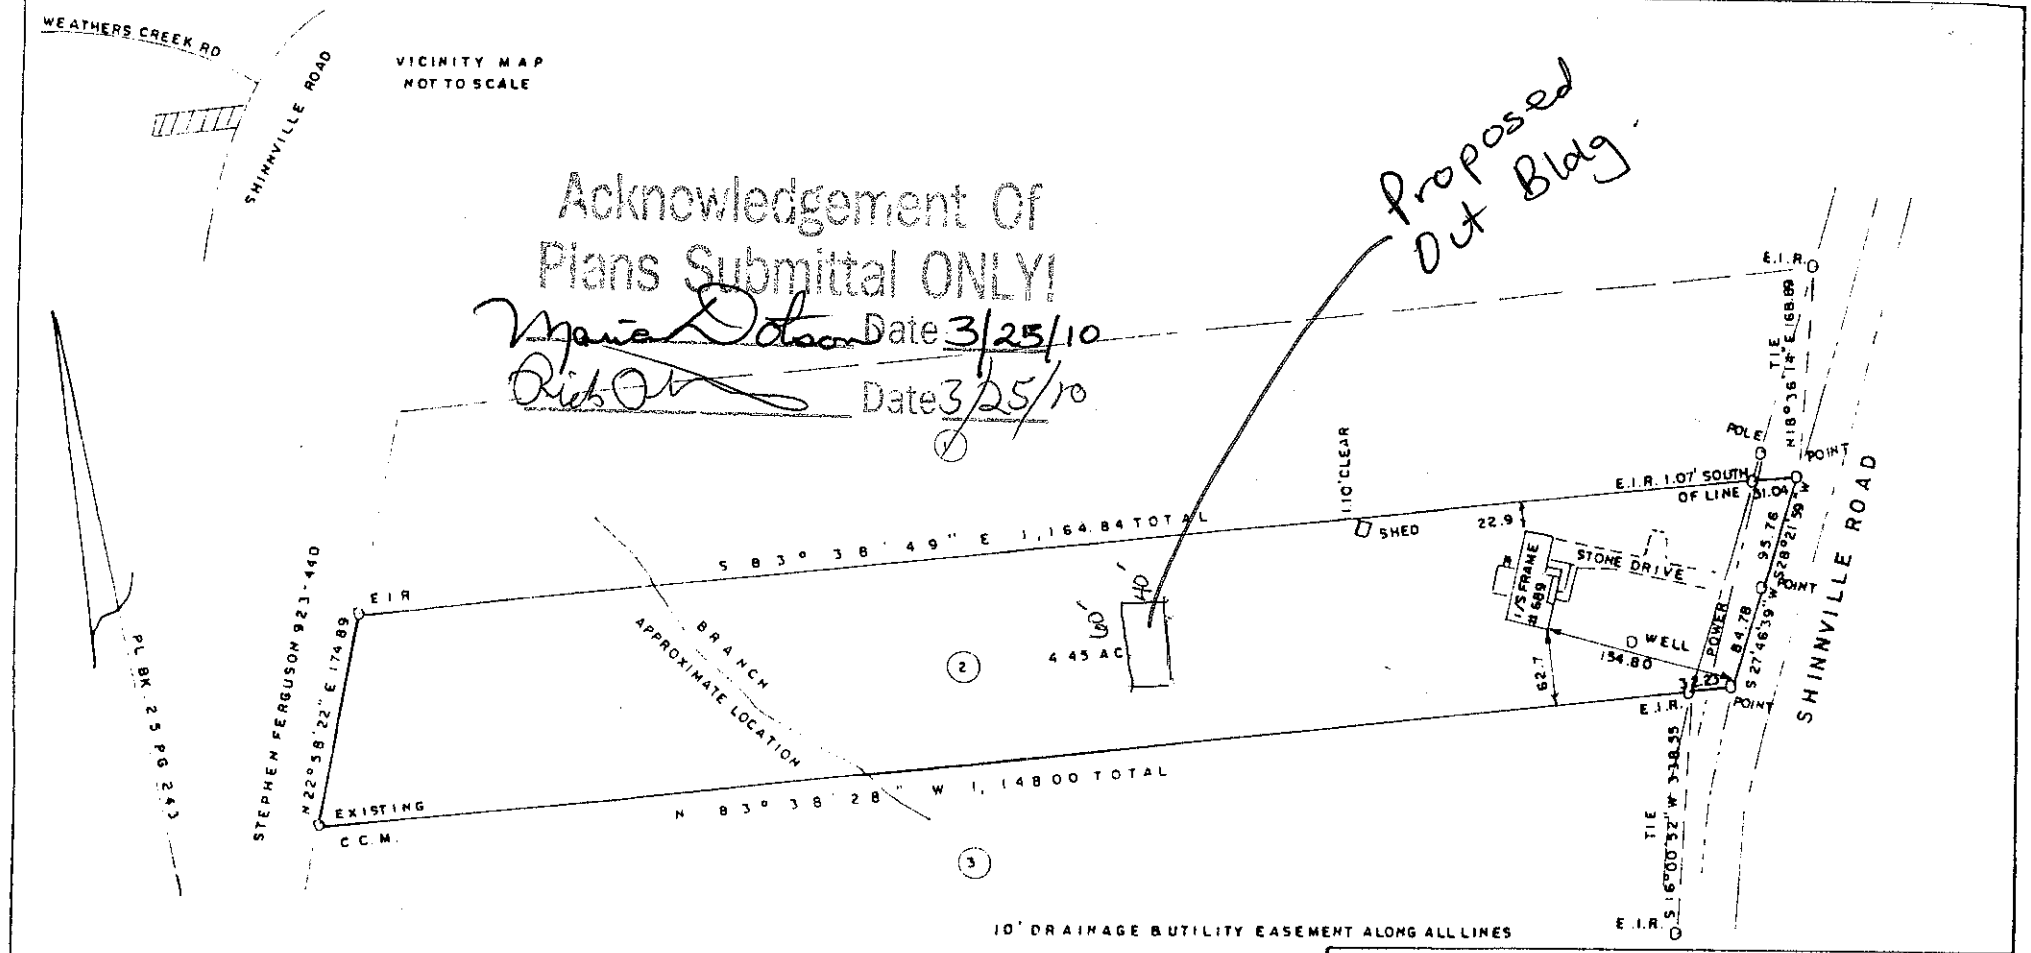

THIS SURVEY IS SUBJECT TO ANY AND ALL FACTS THAT MAY BE DISCLOSED BY A FULL AND ACCURATE TITLE SEARCH

I, ALFRED F. WILLIAMS PROFESSIONAL LAND SURVEYOR CERTIFY THAT THIS MAP WAS DRAWN FROM AN ACTUAL FIELD SURVEY PERFORMED UNDER MY DIRECTION AND SUPERVISION. THE RATIO OF PRECISION AS CALCULATED IS 1:10,000+ WITNESS MY HAND AND SEAL THIS 26 DAY OF May 2002

P.L.S.

NORTH CAROLINA PROFESSIONAL SEAL L-3446 LAND SURVEYOR ALFRED F. WILLIAMS

E.I.R. ___ EXISTING IRON ROD
C.C.M. ___ CONTROL CONCRETE MONUMENT

SURVEY FOR

RICHARD J. OHLHORST & CHRISTINE E. OHLHORST

DATE 5/28/02	REV	
SCALE 1" = 100'	DEED 970-1090	JOB # 1020520

BEING TRACT 2 OF RICHARD L. MORRIS & STELLA L. MORRIS
PROPERTY PL. BK. 25 PG. 243
BARRINGER T WP. IREDELL COUNTY, N.C.

GRIER SURVEYING 220 WATER STREET
STATESVILLE, NORTH CAROLINA 28677
704-873-6353 ALFRED F. WILLIAMS, P.L.S.

PIN NO. 4669-27-1345