
Acknowledgement Of
Plans Submittal ONLY!

_____ Date 6-25-14

_____ Date 6/25/14

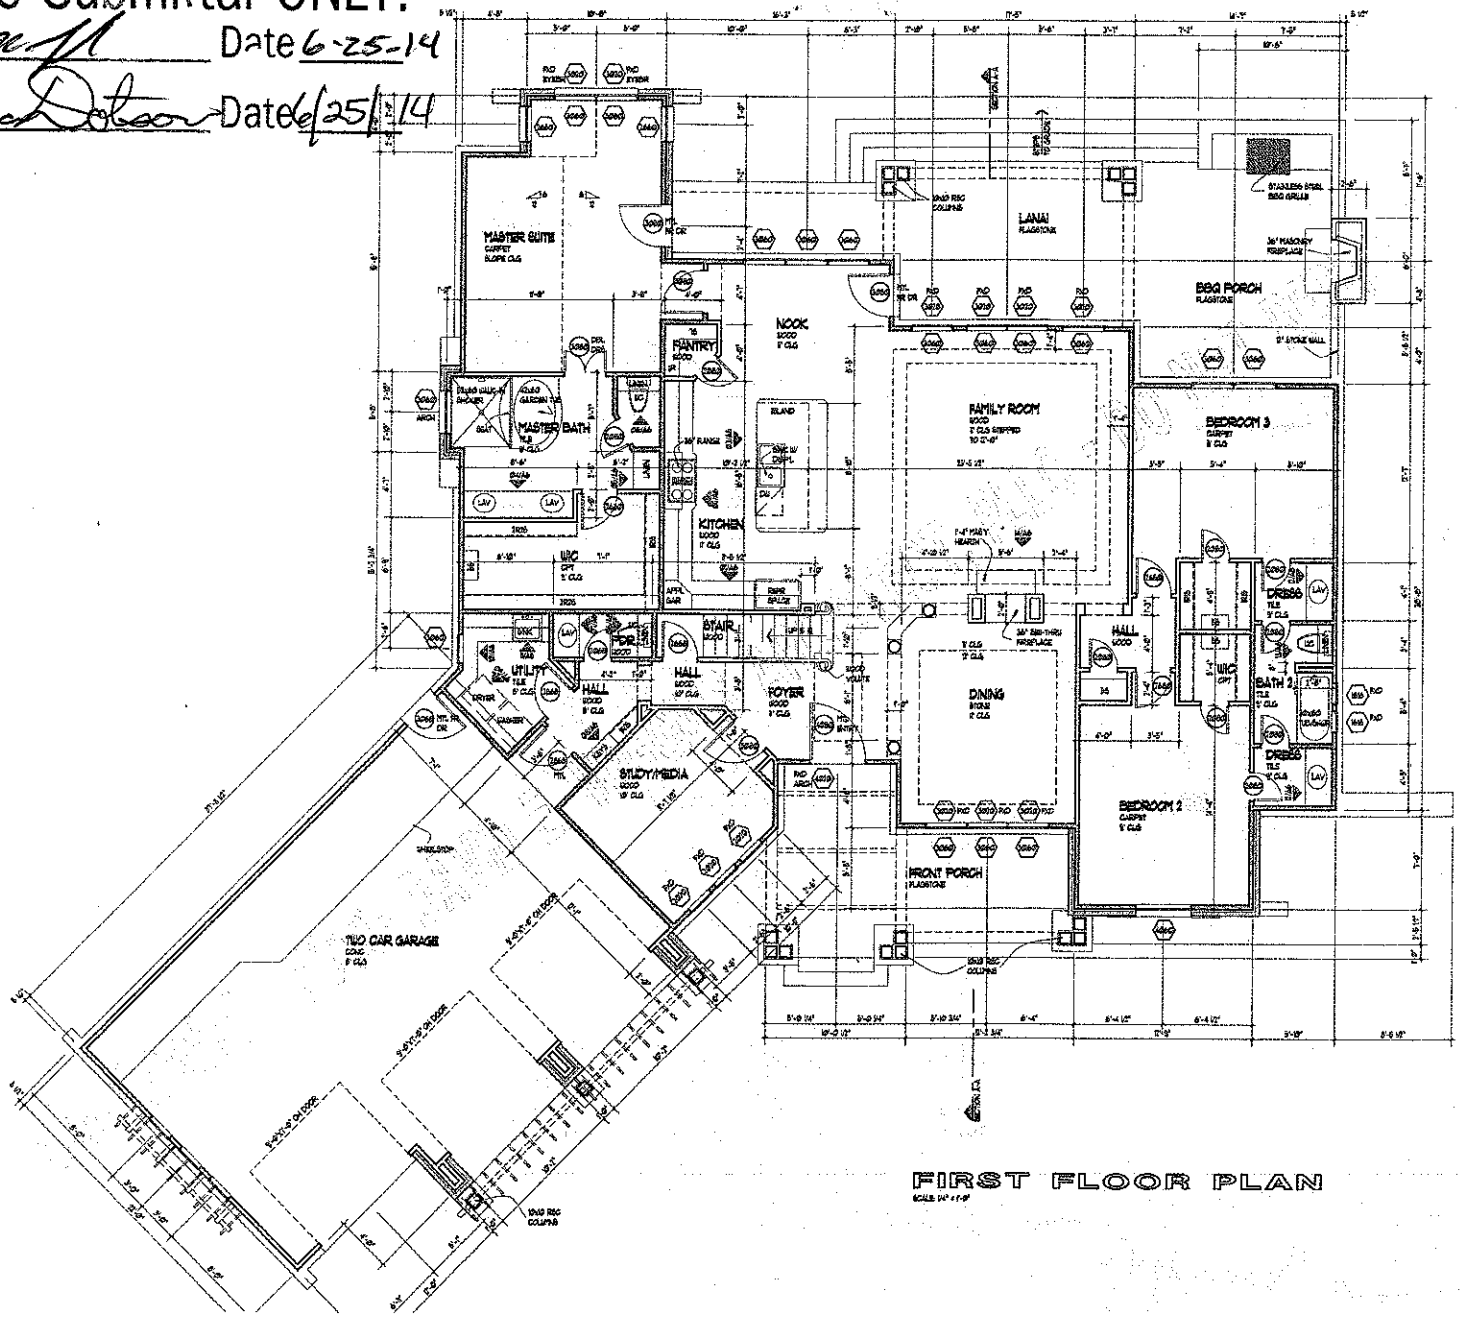

FIRST FLOOR PLAN

SCALE: 1/4" = 1'-0"

COPYRIGHT 2013 - DAVID E. WIGGINS, ARCHITECT, PLLC - DO NOT REPRODUCE


DAVID E. WIGGINS
ARCHITECT

PROJECT
CHERRY CREEK


REVISIONS

DATE
OCTOBER 12, 2012

A1
OF A9

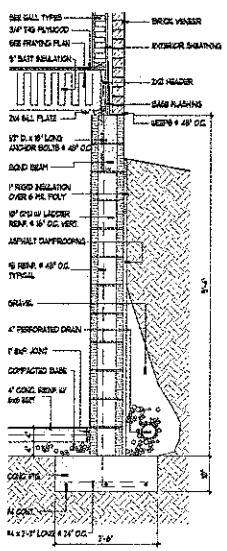

FTG DETAIL
3/4" = 1'-0"

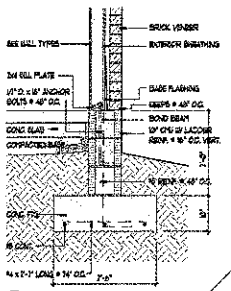

FTG DETAIL
3/4" = 1'-0"

BASEMENT PLAN
SCALE: 1/4" = 1'-0"

COPYRIGHT 2013 - DAVID E. WIGGINS, ARCHITECT, PLLC - DO NOT REPRODUCE

DAVID E. WIGGINS
ARCHITECT
2735 Highland Park - Midland, Texas - 79701
(512) 263-2750

PROJECT:
CHERRY CREEK

REVISIONS:

DATE:
OCTOBER 12, 2013

B1
OF 32

Acknowledgement Of
Plans Submittal ONLY
Date 6-25-14
Date 6/25/14