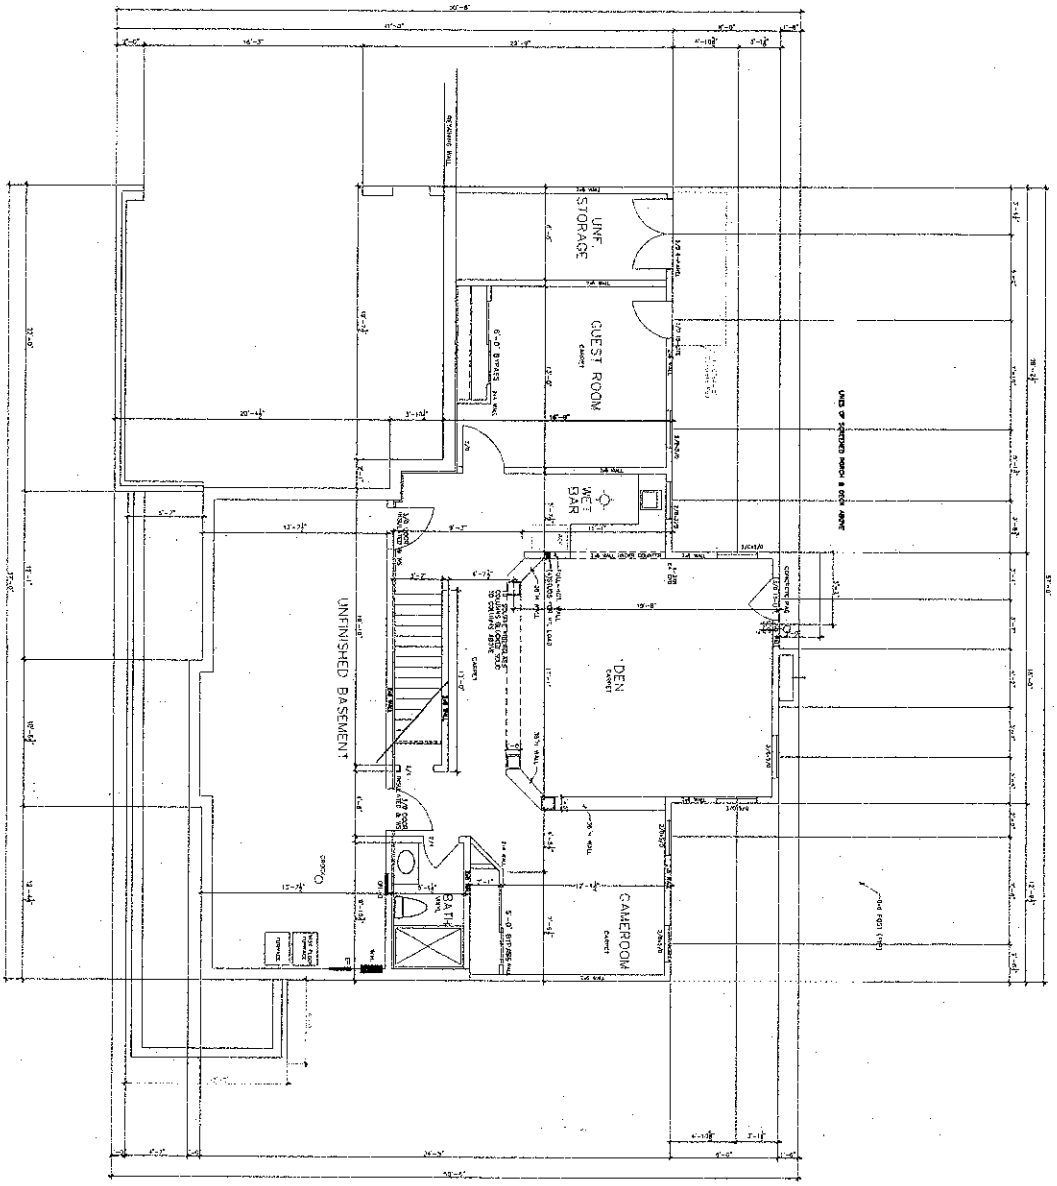


PLAN: GREENWOOD

SCALE: 1/4"=1'-0"

DRAWN BY: BL

ESTIMATED BY:

CHECKED BY:

BASEMENT PLAN

GREENWOOD

Lot #143 Anniston
Levy Residence


NIBLOCK DEVELOPMENT CORPORATION
300 MCGILL AVENUE N.W.
CONCORD, NC
(704) 788-4818 FAX (704) 784-3720


SBORM


Acknowledgement Of Plans Submittal ONLY!

Date 7/24/2010

Date 7/24/2010

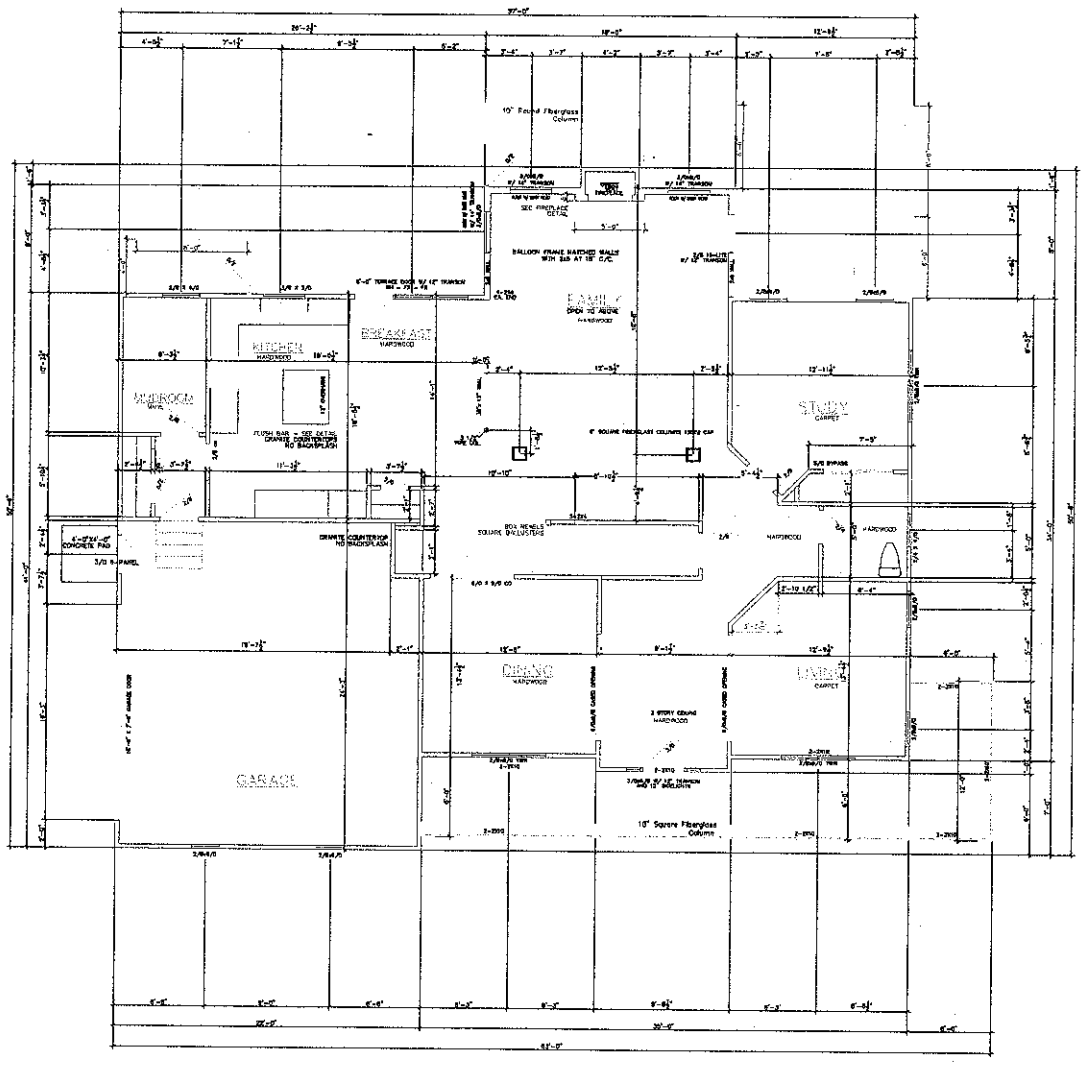

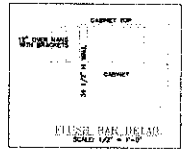

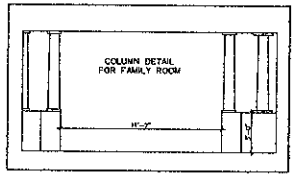

SQUARE FOOTAGE	
FIRST FLOOR HEATED	1726 sqft
SECOND FLOOR HEATED	1606 sqft
BASEMENT HEATED	1150 sqft
TOTAL HEATED	4482 sqft
GARAGE (UNHEATED)	520 sqft
BASEMENT (UNHEATED)	495 sqft
FRONT PORCH (UNHTD.)	272 sqft
DECK	56 sqft
COVERED PORCH	232 sqft
SCREENED PORCH	204 sqft

FIRST FLOOR PLAN
SCALE: 1/4" = 1'-0"

THE DEVELOPER RESERVES THE RIGHT TO MAKE MINOR MODIFICATIONS TO PLANS, DIMENSIONS, SPECIFICATIONS, OR PRODUCTS WITHOUT NOTICE OR OBLIGATION.


03-25-2009

Lot #143 Anniston
Levy Residence

FIRST FLOOR PLAN GREENWOOD

PLAN: GREENWOOD
SCALE: 1/4"=1'-0"
DRAWN BY: BL
ESTIMATED BY:
CHECKED BY:

BLOCK DEVELOPMENT CORPORATION
150 MUSEUM AVENUE, N.W.
CONCORD, NC 28025
(704) 788-4818 FAX (704) 788-3720

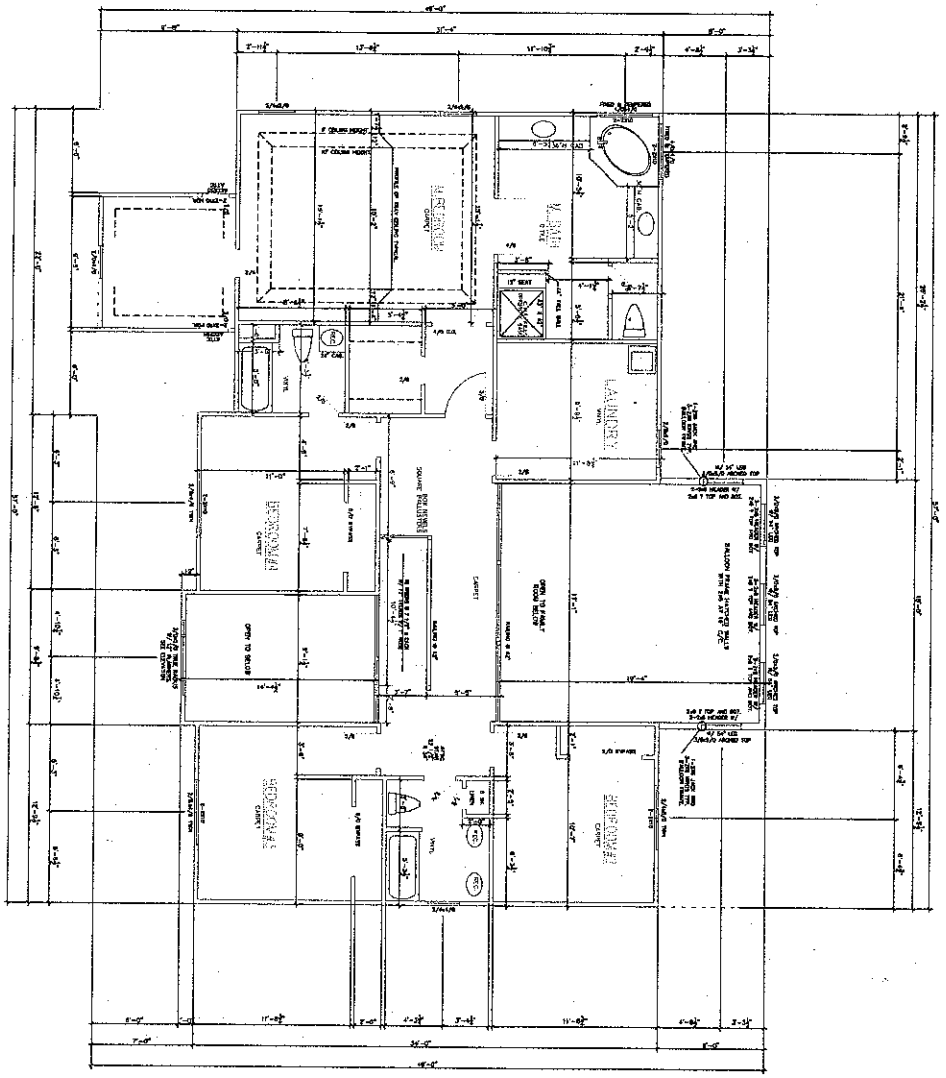

SECOND FLOOR PLAN

GREENWOOD

Lot #143 Anniston
Levy Residence

NIBLOCK DEVELOPMENT CORPORATION
300 MCGILL AVENUE N.W.
CONCORD, NC
(704) 788-4818 FAX (704) 784-3720

DATE: 02-16-04
PLAN: GREENWOOD
SCALE: 1/4"=1'-0"
DRAWN BY: BL
ESTIMATED BY: AK
CHECKED BY: MV/GE

THE DEVELOPER RESERVES THE RIGHT TO MAKE MINOR MODIFICATIONS TO THIS PLAN WITHOUT NOTICE OR OBLIGATION.