




RIGHT - SIDE ELEVATION
SCALE: 1/8" = 1'-0"

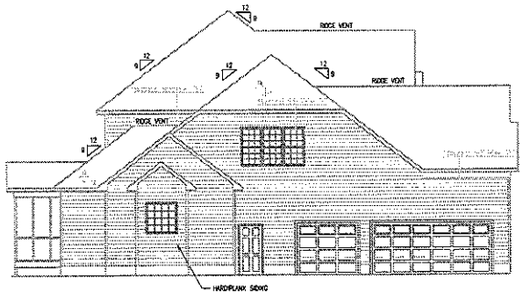


LEFT - SIDE ELEVATION
SCALE: 1/8" = 1'-0"

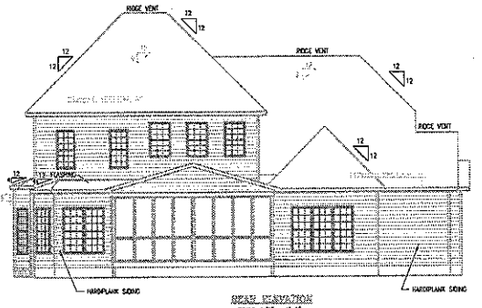


REAR ELEVATION
SCALE: 1/8" = 1'-0"

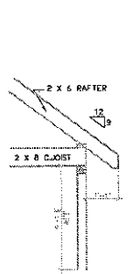


FRAMING SECTION "A"
MAIN ROOF (FRONT-BACK)
SCALE: 1/2" = 1'-0"

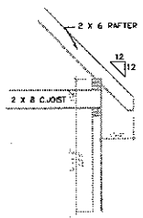


FRAMING SECTION "B"
MAIN ROOF (SIDE-SIDE)
SCALE: 1/2" = 1'-0"

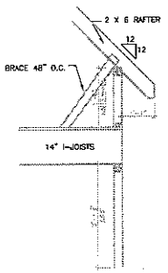


FRAMING SECTION "C"
ROOF @ GARAGE
SCALE: 1/2" = 1'-0"

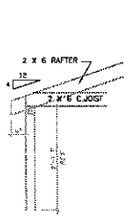


FRAMING SECTION "D"
ROOF @ BREAKFAST BAY
SCALE: 1/2" = 1'-0"

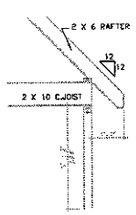


FRAMING SECTION "E"
ROOF @ BONUS ROOM
SCALE: 1/2" = 1'-0"

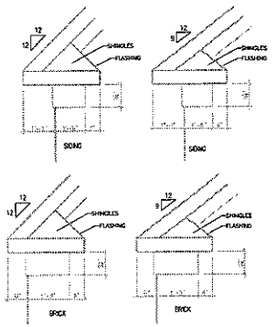

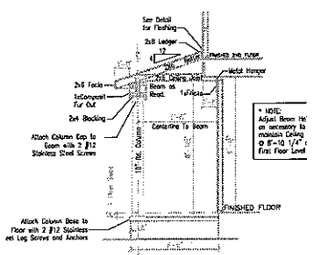

PORCH DETAIL
SCALE: 1/4"=1'-0"

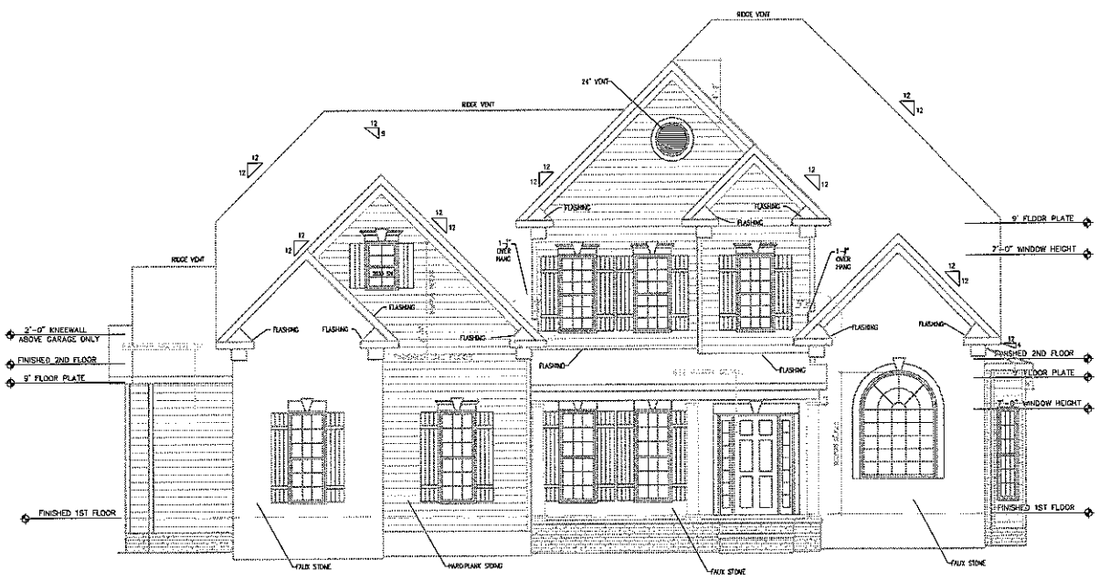

FRONT ELEVATION
SCALE: 1/4" = 1'-0"

EnergyStar Qualified

TRIM INFORMATION
- 4" TRIM AT SIDES FRONT DOOR W/ 8" SOLDIER AND 10" KEY
- BOARD AND BATTEN SHUTTERS
- VINYL PEDIMENT ABOVE FRONT WINDOWS W/ 10" KEY.
- 6" STONE SURROUND AROUND TRUE RADIUS WINDOW W/ 10" KEY
- 4" VINYL BAND AROUND RND. VENT

REVISION DATES:
XX/XX/XXXX


IBLOCK DEVELOPMENT CORPORATION
300 MCGILL AVENUE N.W.
CONCORD, N.C. 28027
(704) 786-4818 FAX (704) 784-3720


LOT 142
ANNISTON


PROVIDENCE "A"

EXTERIOR ELEVATIONS


DATE: 03/31/2010
PLAN: PROVIDENCE
SCALE: 1/4"=1'-0"
DRAWN BY: KD
ESTIMATED BY: GE
CHECKED BY: MN

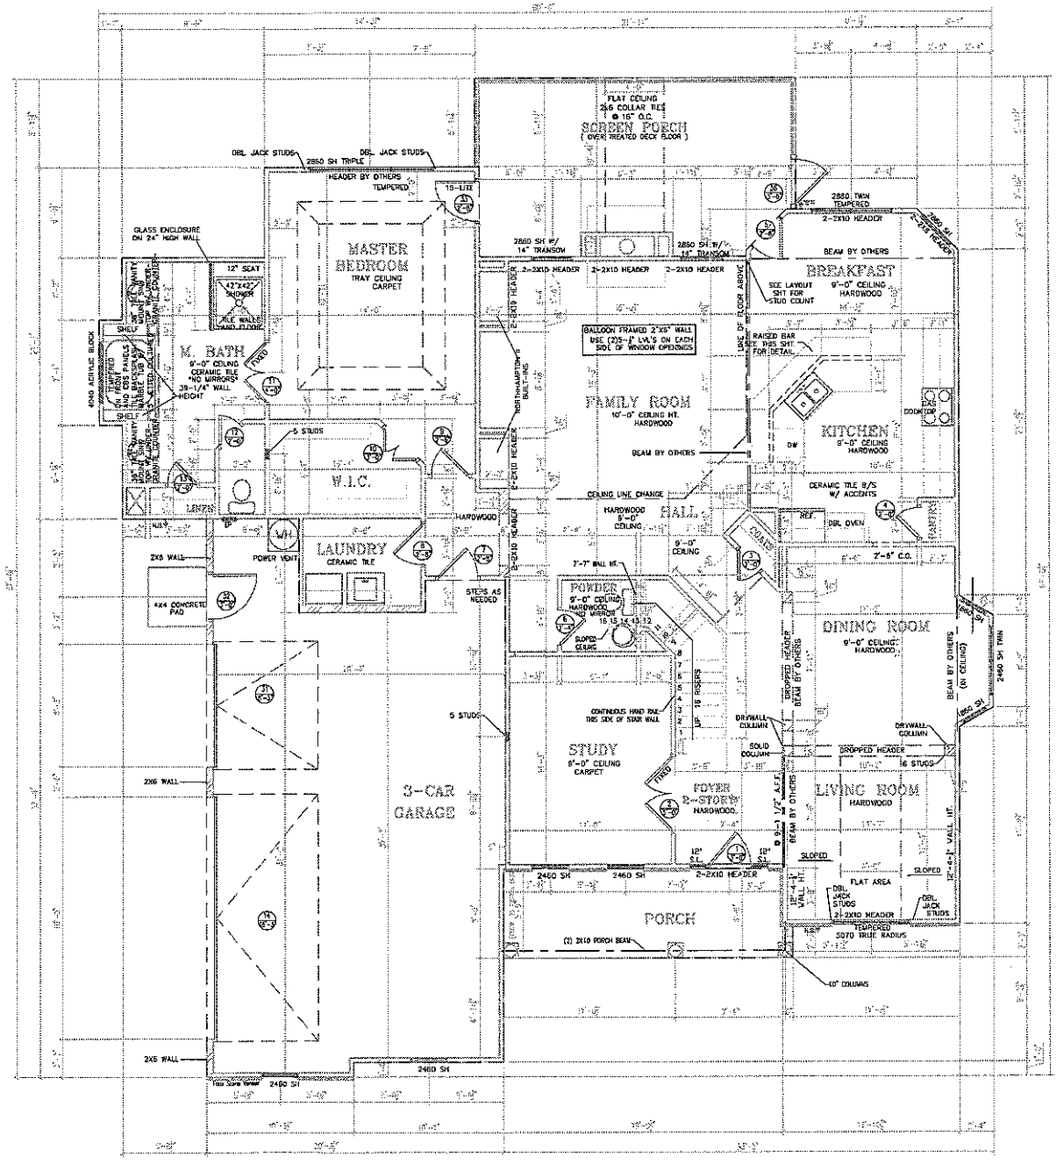

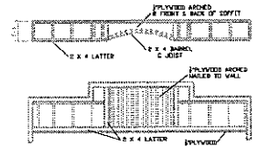

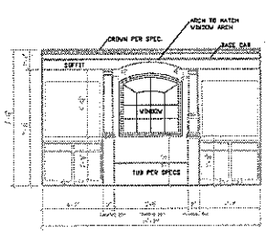


MASTER BATH BARREL DETAIL

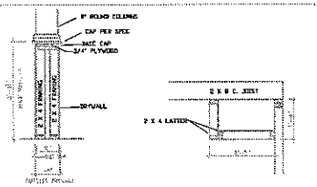


COLUMN BASE DETAIL IN MASTER BATH
SCALE: 1/2" = 1'-0"

SOFFIT DETAIL IN MASTER BATH
SCALE: 1/2" = 1'-0"

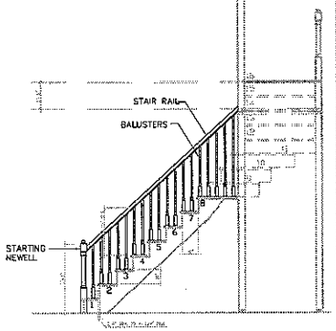


STAIR DETAIL
SCALE: 3/8" = 1'-0"


Door Schedule			
Door No	Width	Swing Direction	Style
1	5'-4"	3	Door-Iron-(2) Sidelites
2	5'-0"	NA	Hinged-Double
3	2'-0"	Right	Hinged-Single
4	2'-0"	Left	Hinged-Single
5	2'-6"	Left	Hinged - Single - Full Lite
6	2'-4"	Right	Hinged-Single
7	2'-8"	Left	Hinged-Single
8	2'-8"	Right	Hinged-Single
9	2'-6"	Right	Hinged-Single
10	3'-0"	NA	Hinged-Double
11	4'-0"	NA	Hinged-Double
12	2'-0"	Left	Hinged-Single
13	2'-0"	Right	Hinged-Single
14	16'-3"	NA	Overhead - Sectional - 7ft
15	2'-6"	Left	SDL HINGED
16	3'-6"	Right	Hinged-Single
17	1'-6"	Right	Hinged-Single
18	2'-4"	Right	Hinged-Single
19	2'-6"	Right	Hinged-Single
20	2'-6"	Left	Hinged-Single
21	2'-6"	Right	Hinged-Single
22	2'-4"	Left	Hinged-Single
23	2'-4"	Left	Hinged-Single
24	5'-0"	Left	Double-Sliding
25	5'-0"	Left	Double-Sliding
26	5'-0"	Left	Double-Sliding
27	2'-0"	Right	Hinged-Single
28	2'-6"	Right	Hinged-Single
29	4'-0"	NA	Dbl. Hinged
30	2'-4"	Left	Hinged-Single
31	8'-3"	NA	Overhead - Sectional - 7ft
32	5'-0"	NA	Dbl. Hinged
33	3'-0"	Left	Single-Utility-Ent
34	2'-6"	Right	Single-Rear 15 Lite-GBG
35	2'-0"	Right	Hinged-Single
36	2'-0"	Left	Hinged-Single
36	3'-0"	Right	Screened

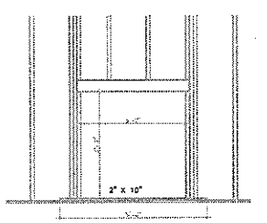

PLAN VIEW
SCALE: 1/2"=1'-0"

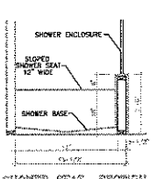

SHOWER SEAT SECTION
SCALE: 1/2" = 1'-0"

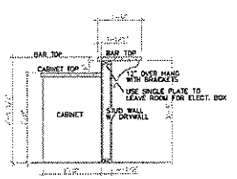

RAISED BAR DETAIL
SCALE: 1/2" = 1'-0"

AREAS	
Location	Area
1st Floor Heated	1998 SF
2nd Floor Heated	1419 SF
Garage	674 SF
Porch	116 SF
Rear Porch	254 SF
Unfinished Storage	264 SF
	4725 SF

REVISION DATES:
XX/XX/XXXX

IBLOCK DEVELOPMENT CORPORATION
300 MCGILL AVENUE N.W.
CONCORD, NC
(704) 788-4818 FAX (704) 784-3720

LOT 142
ANNISTON


PROVIDENCE "A"

FIRST FLOOR PLAN


DATE: 03/31/2010
PLAN: PROVIDENCE
SCALE: 1/4"=1'-0"
DRAWN BY: KD
ESTIMATED BY: GE
CHECKED BY: MN

APPROVED AS NOTED
BUILDING CODES
4-15-10

Acknowledgement Of
Plans Submittal ONLY!
R. A. [illegible] REHS Date 4-15-10
[illegible] Date 4/15/10

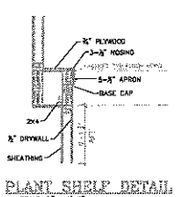

PLANT SHELF DETAIL
SCALE: ½" = 1'-0"

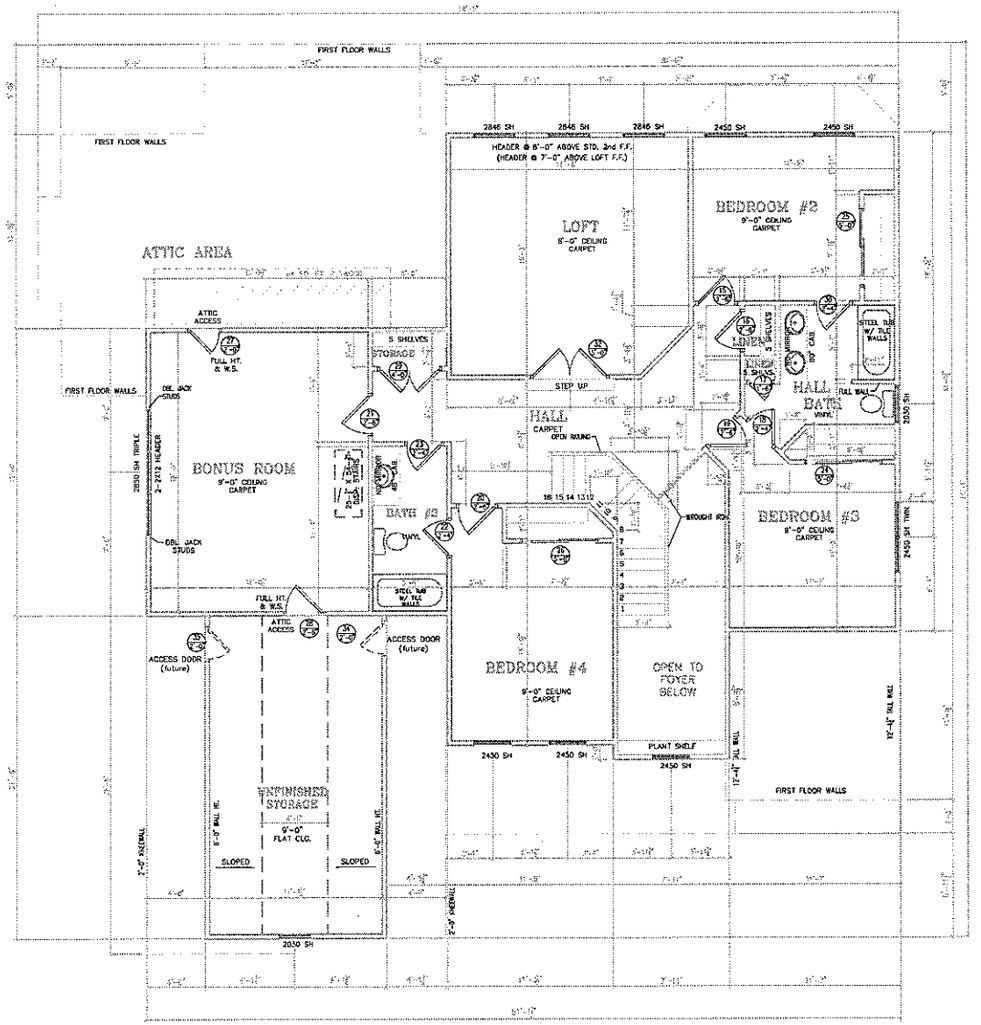

SECOND FLOOR PLANS

REVISION DATES:
XX/XX/XXXX

IBLOCK DEVELOPMENT CORPORATION
300 MCGILL AVENUE N.W.
CONCORD, NC
(704) 788-4818 FAX (704) 784-3720

LOT 142
ANNISTON

PROVIDENCE "A"

SECOND FLOOR PLAN

DATE: 03/31/2010
PLAN: PROVIDENCE
SCALE: 1/4"=1'-0"
DRAWN BY: KD
ESTIMATED BY: GE
CHECKED BY: MN