


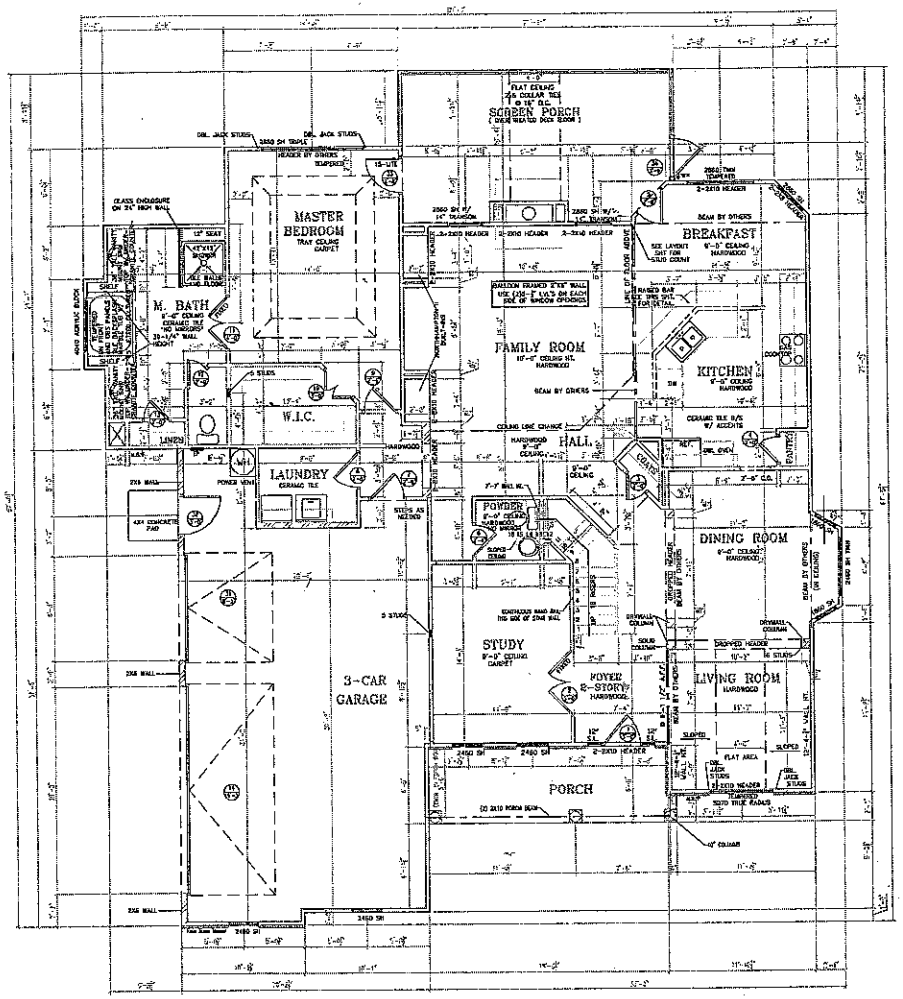


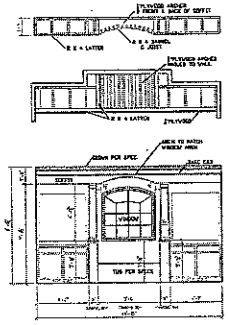


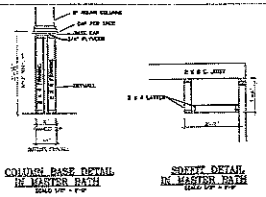


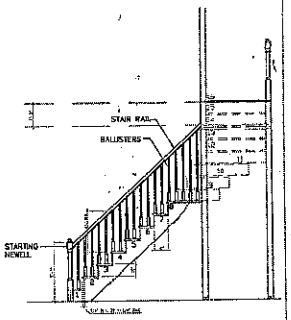


STAIR DETAIL
SCALE: 1/2" = 1'-0"

Door Schedule			
Door No	Width	Swing	Direction	Style
1	5'-0"			Door-Tran-QD Sidelites
2	5'-0"		NA	Hinged-Double
3	2'-0"		Right	Hinged-Single
4	2'-6"		Left	Hinged-Single
5	2'-6"		Left	Hinged - Single - Full Lite
6	2'-6"		Right	Hinged-Single
7	2'-6"		Left	Hinged-Single
8	2'-0"		NA	Hinged-Double
9	2'-6"		Right	Hinged-Single
10	2'-0"		NA	Hinged-Double
11	4'-0"		NA	Hinged-Double
12	2'-6"		Left	Hinged-Single
13	2'-6"		Right	Hinged-Single
14	16'-0"		NA	Overhead - Sectional - 7Ft
15	2'-6"		Left	Sgl. Horse D
16	2'-6"		Right	Hinged-Single
17	1'-6"		Right	Hinged-Single
18	2'-4"		Right	Hinged-Single
19	2'-6"		Right	Hinged-Single
20	2'-6"		Left	Hinged-Single
21	2'-6"		Right	Hinged-Single
22	2'-6"		Left	Hinged-Single
23	2'-6"		Left	Hinged-Single
24	9'-0"		Left	Double-Sliding
25	9'-0"		Left	Double-Sliding
26	5'-0"		Left	Double-Sliding
27	2'-8"		Right	Hinged-Single
28	2'-6"		Right	Hinged-Single
29	4'-0"		NA	Bal.Hinged
30	2'-6"		Left	Hinged-Single
31	16'-0"		NA	Overhead - Sectional - 7Ft
32	5'-0"		NA	Bal.Hinged
33	2'-6"		Left	Single-Utility-Ent
34	2'-6"		Right	Single-Rear 15 Lite-QBG
35	2'-6"		Right	Hinged-Single
36	2'-6"		Left	Hinged-Single
			Right	Screened

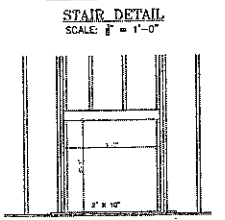

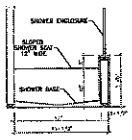

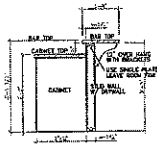

AREAS	
Location	Area
1st Floor Heated	1988 SF
2nd Floor Heated	1489 SF
Garage	874 SF
Porch	116 SF
Rear Porch	324 SF
Unfinished Storage	264 SF
	14729 SF

REVISION DATES:
XX/XX/XXXX

BLOCK DEVELOPMENT CORPORATION
300 MCGILL AVENUE N.W.
CONCORD, NC
(704) 788-4815 FAX (704) 784-3720

LOT 142
ANNISTON

PROVIDENCE "A"

FIRST FLOOR PLAN

DATE: 03/31/2010
PLAN: PROVIDENCE
SCALE: 1/4"=1'-0"
DRAWN BY: KD
ESTIMATED BY: GE
CHECKED BY: MN

Acknowledgement of Plans Submittal ONLY!

Date 8/13/2015

APPROVED AUG 13 2015


Date

Acknowledgement of Plans Submittal ONLY!
3-A 08 Revs Date 4-15-10

Acknowledgement of Plans Submittal ONLY!

Date 8/13/2015

Date APPROVED AUG 13 2015

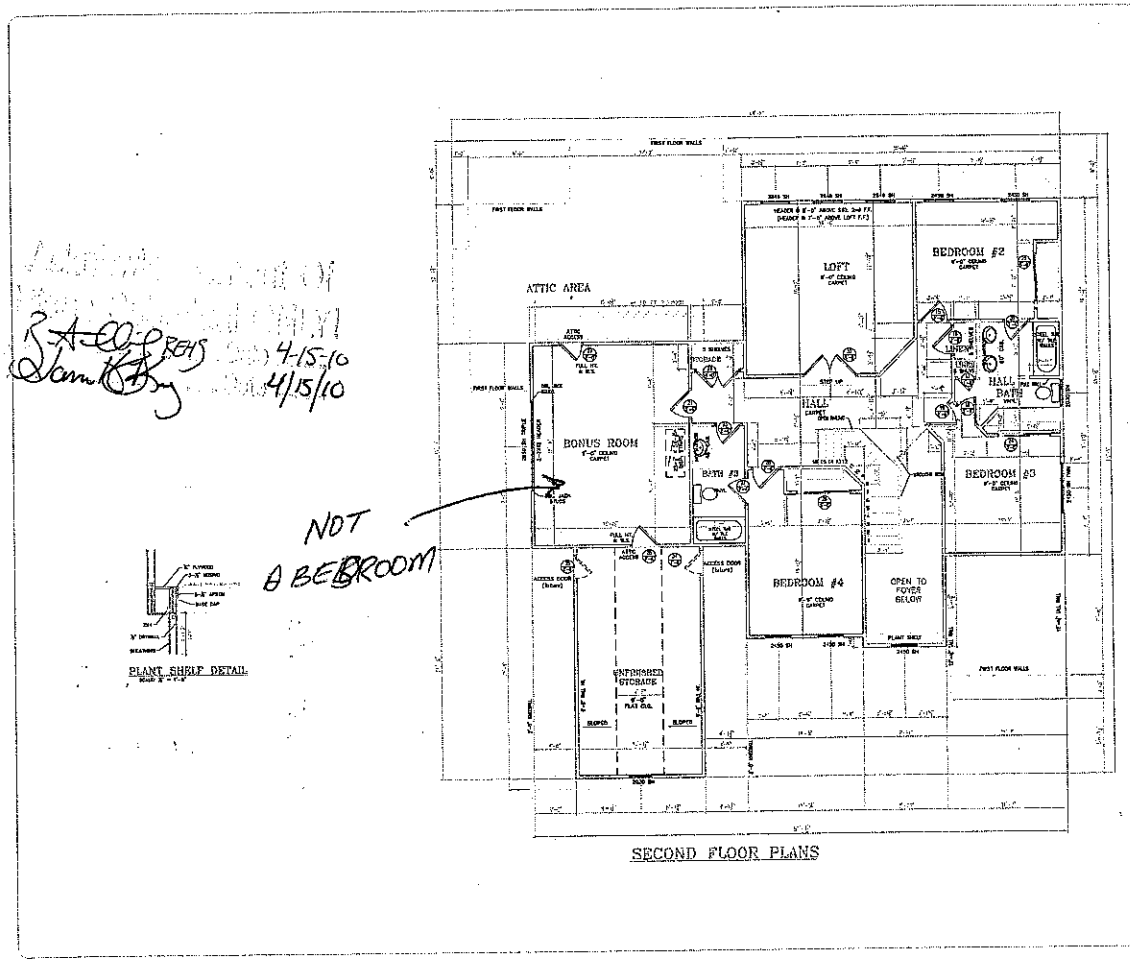

4-15-10
4/15/10

REVISION DATES:
XX/XX/XXXX

LOT 142
ANNISTON

PROVIDENCE "A"

SECOND FLOOR PLAN

DATE: 03/31/2010
PLAN: PROVIDENCE
SCALE: 1/4"=1'-0"
DRAWN BY: KD
ESTIMATED BY: DE
CHECKED BY: MM