

Acknowledgement of
Plans Submittal ONLY!

Maria Dotson Date 2/29/16

Date

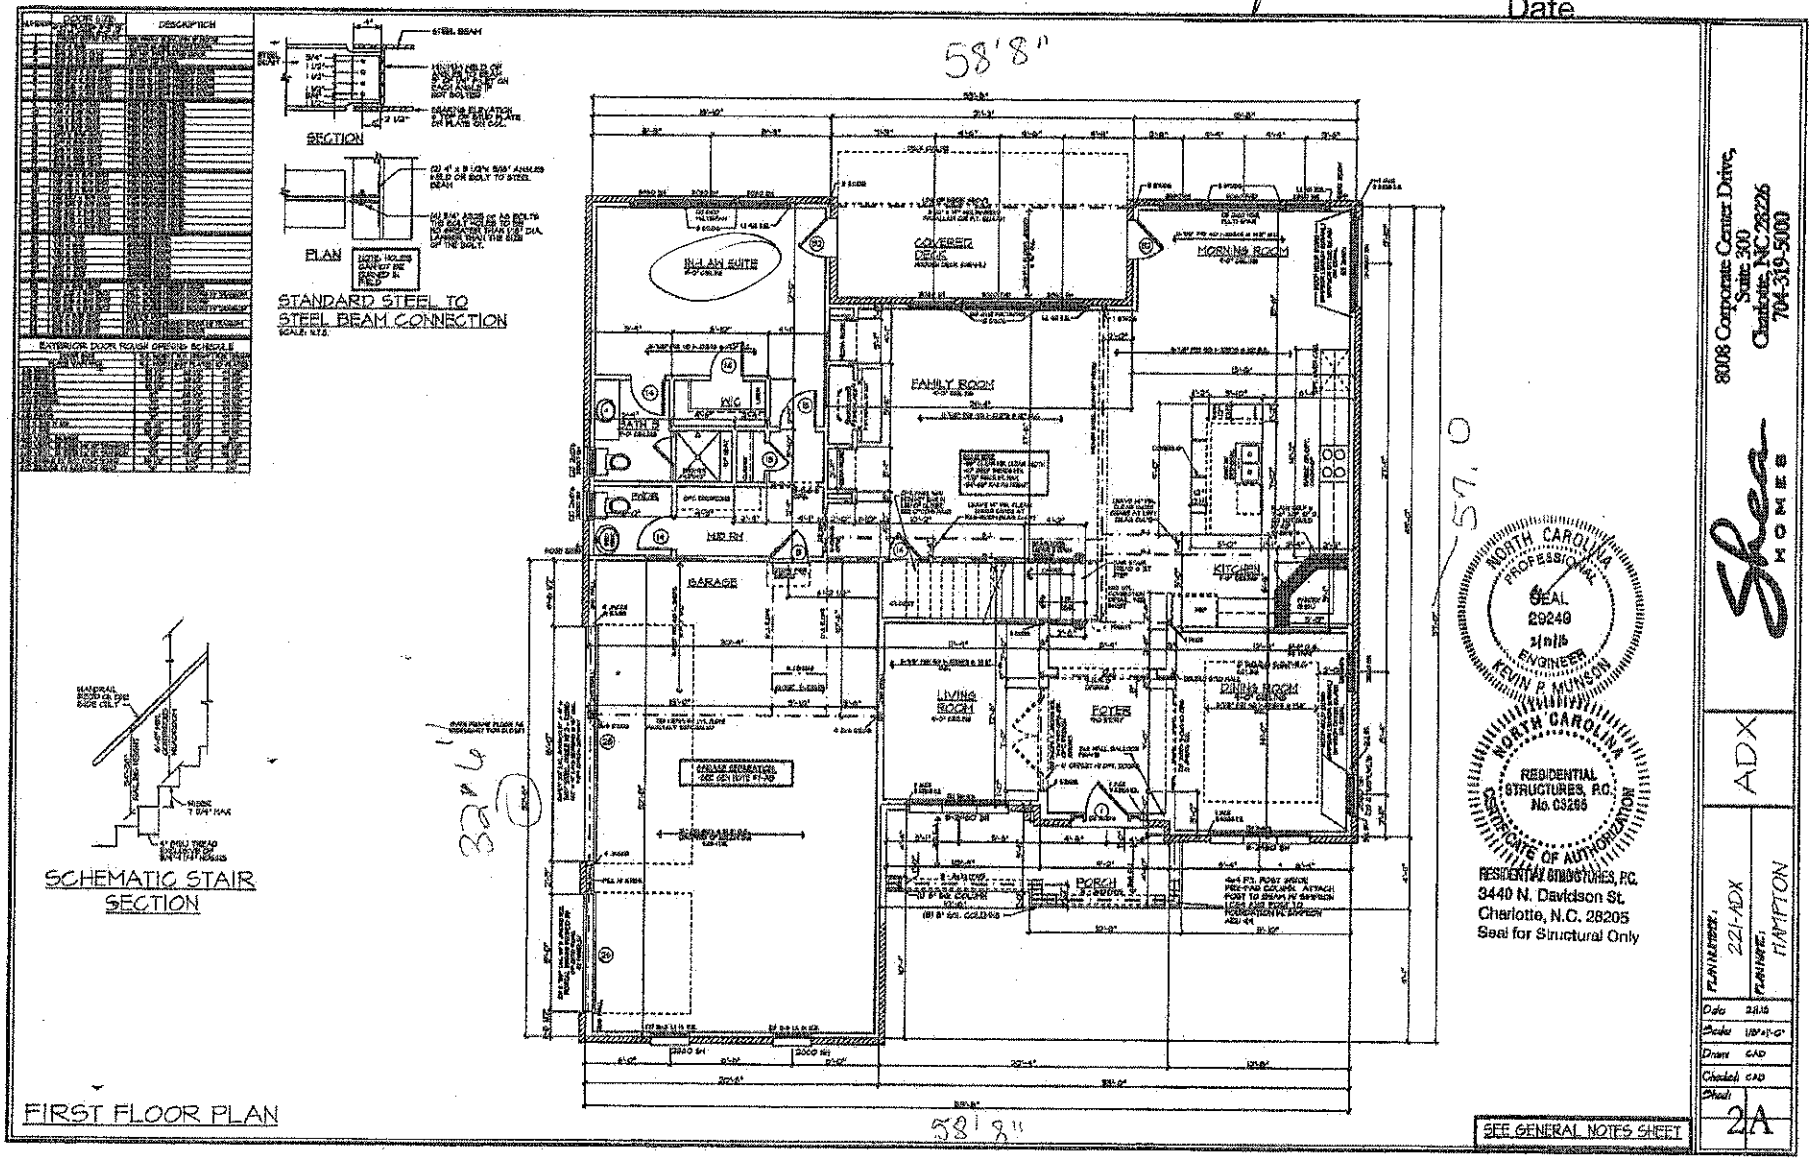

Acknowledgement of
ANN 136 Plans Submittal ONLY!
Maria Dotes Date 2/29/16
Date

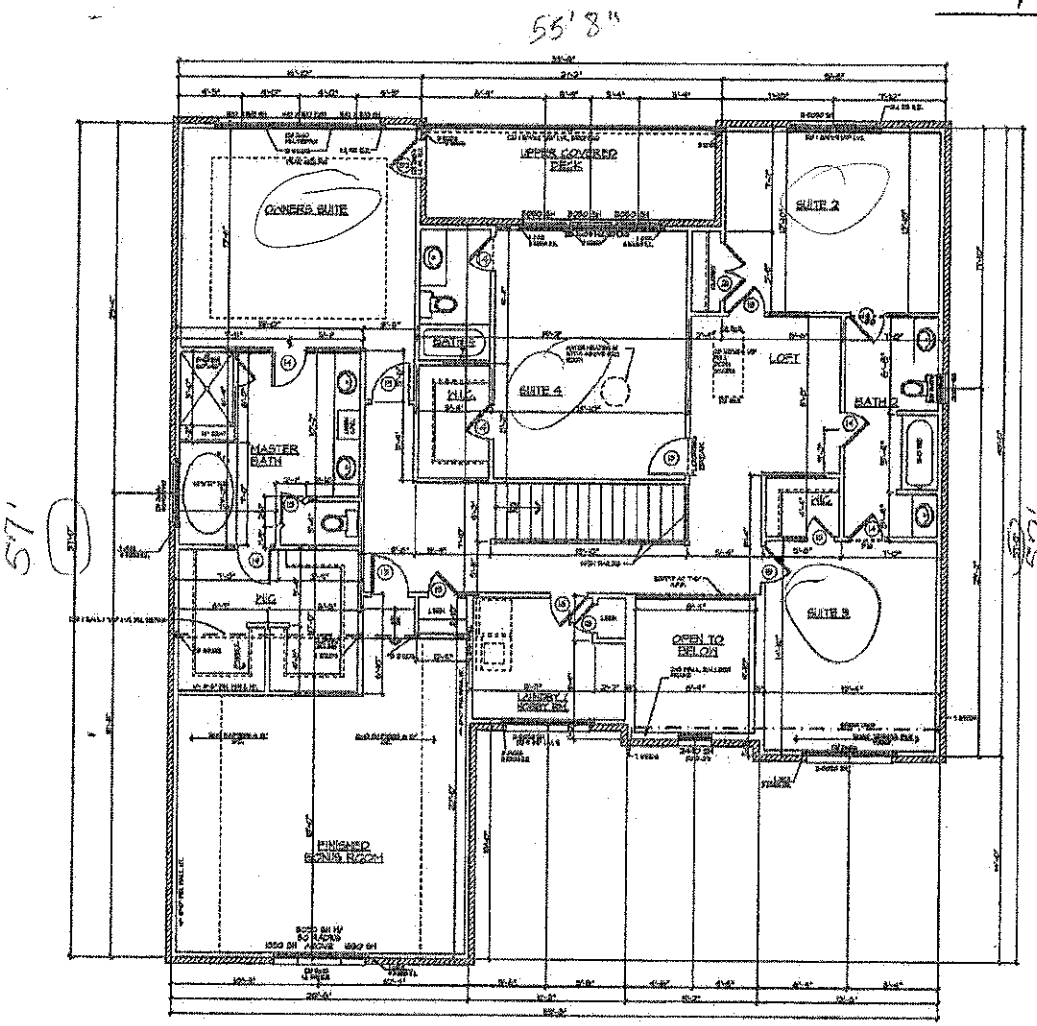

SECOND FLOOR PLAN

NORTH CAROLINA PROFESSIONAL SEAL 29249 ENGINEER KEVIN P MUNSON

NORTH CAROLINA RESIDENTIAL STRUCTURES, P.C. No. C3205 CERTIFICATE OF AUTHORIZATION

RESIDENTIAL STRUCTURES, P.C.
3440 N. Davidson St.
Charlotte, N.C. 28205
Seal for Structural Only

SEE GENERAL NOTES SHEET

8008 Corporate Center Drive, Suite 300
Charlotte, NC 28226
704-319-5000

Ryan HOMES

ADX

PLAN NUMBER: 221-ADX
PLAN NAME: HAMPTON
Date 2.8.16
Scale 1/8"=1'-0"
Drawn CAD
Checked CAD
Sheet 3B