
#277 WALKING HORSE TRAIL #

Lot - 137

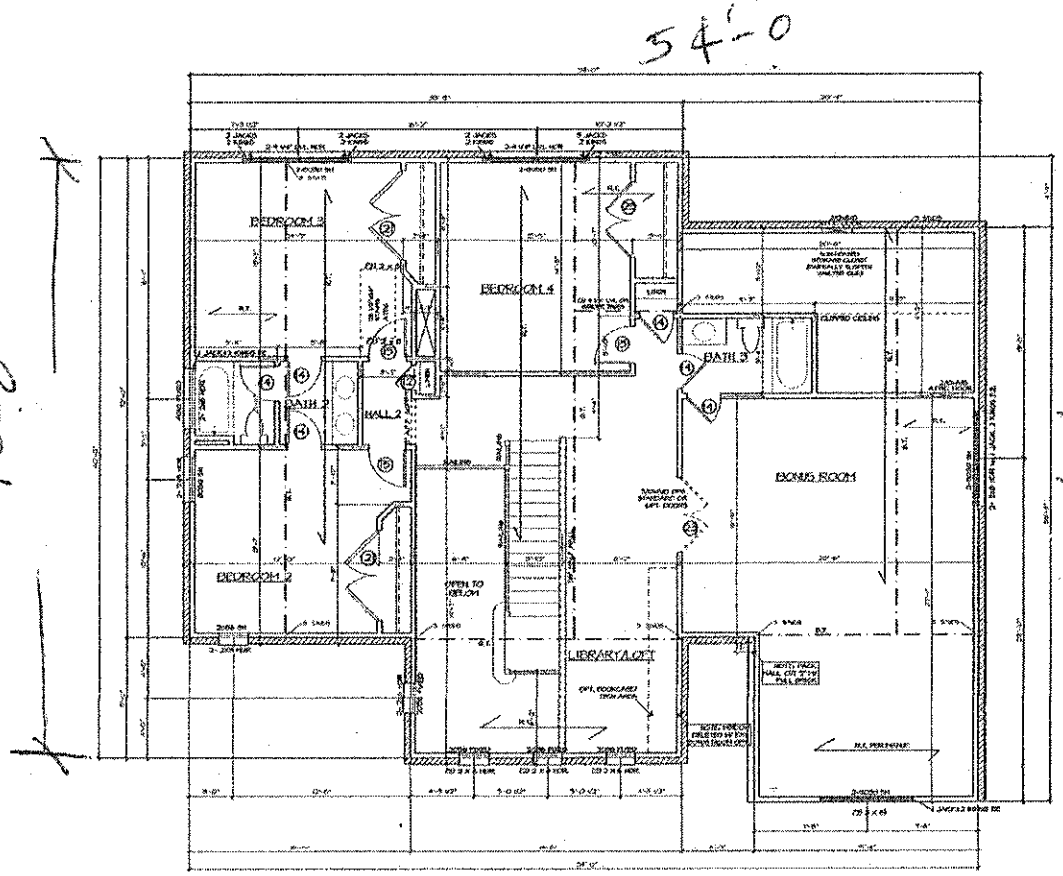

SECOND FLOOR PLAN

STRUCTURAL NOTES:

Acknowledgement Of
Plans Submittal ONLY!

APPROVED APR 10 2015

Date

Shea Homes
3436 Toringdon Way, Suite 100
Charlotte, NC 28277
704-357-5000

ADX

PLAN NUMBER: 209-ADX
PLAN NAME: CYPRESS

Date: 3.20.15
Scale: 1/8"=1'-0"
Drawn: MH
Checked: CMD
Sheet: E2