IREDELL COUNTY HEALTH DEPARTMENT


ENVIRONMENTAL HEALTH DIVISION

PAGE 2: ***SITE PLAN WORKSHEET***

SEE THE "SAMPLE SITE PLAN" BELOW. ***INCOMPLETE SITE PLANS WILL BE RETURNED TO YOU FOR COMPLETION AND MAY RESULT IN A DELAY IN THE ISSUANCE OF YOUR SEPTIC SYSTEM PERMIT!!!***

Place an (X) beside each item as you complete the site plan:

- ( ) Property Line measurements are clearly identified
- ( ) All proposed structures are indicated
- ( ) Front and side setbacks from property line
- ( ) Preferred driveway location and well location
- ( ) Area you prefer your septic system to be placed
- ( ) North arrow, or other sufficient indicator of direction

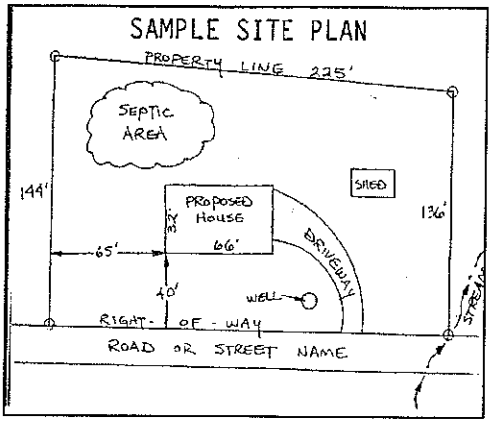

Circle N/A on the following if appropriate:

Location of septic systems and wells within 100' of your property	N/A
Location of easements and rights of ways on your property	N/A
Location of any designated wetlands on the property	N/A

USE THIS SPACE TO DRAW YOUR SITE PLAN

Show: proposed house or business footprint, wells, water lines, patios, pools and decks, and any other item that will occupy space on the site


See Attached Plan

Signature: _____

Property owner or owner's legal representative signature (SIGNATURE REQUIRED)

10/24/2014

DATE

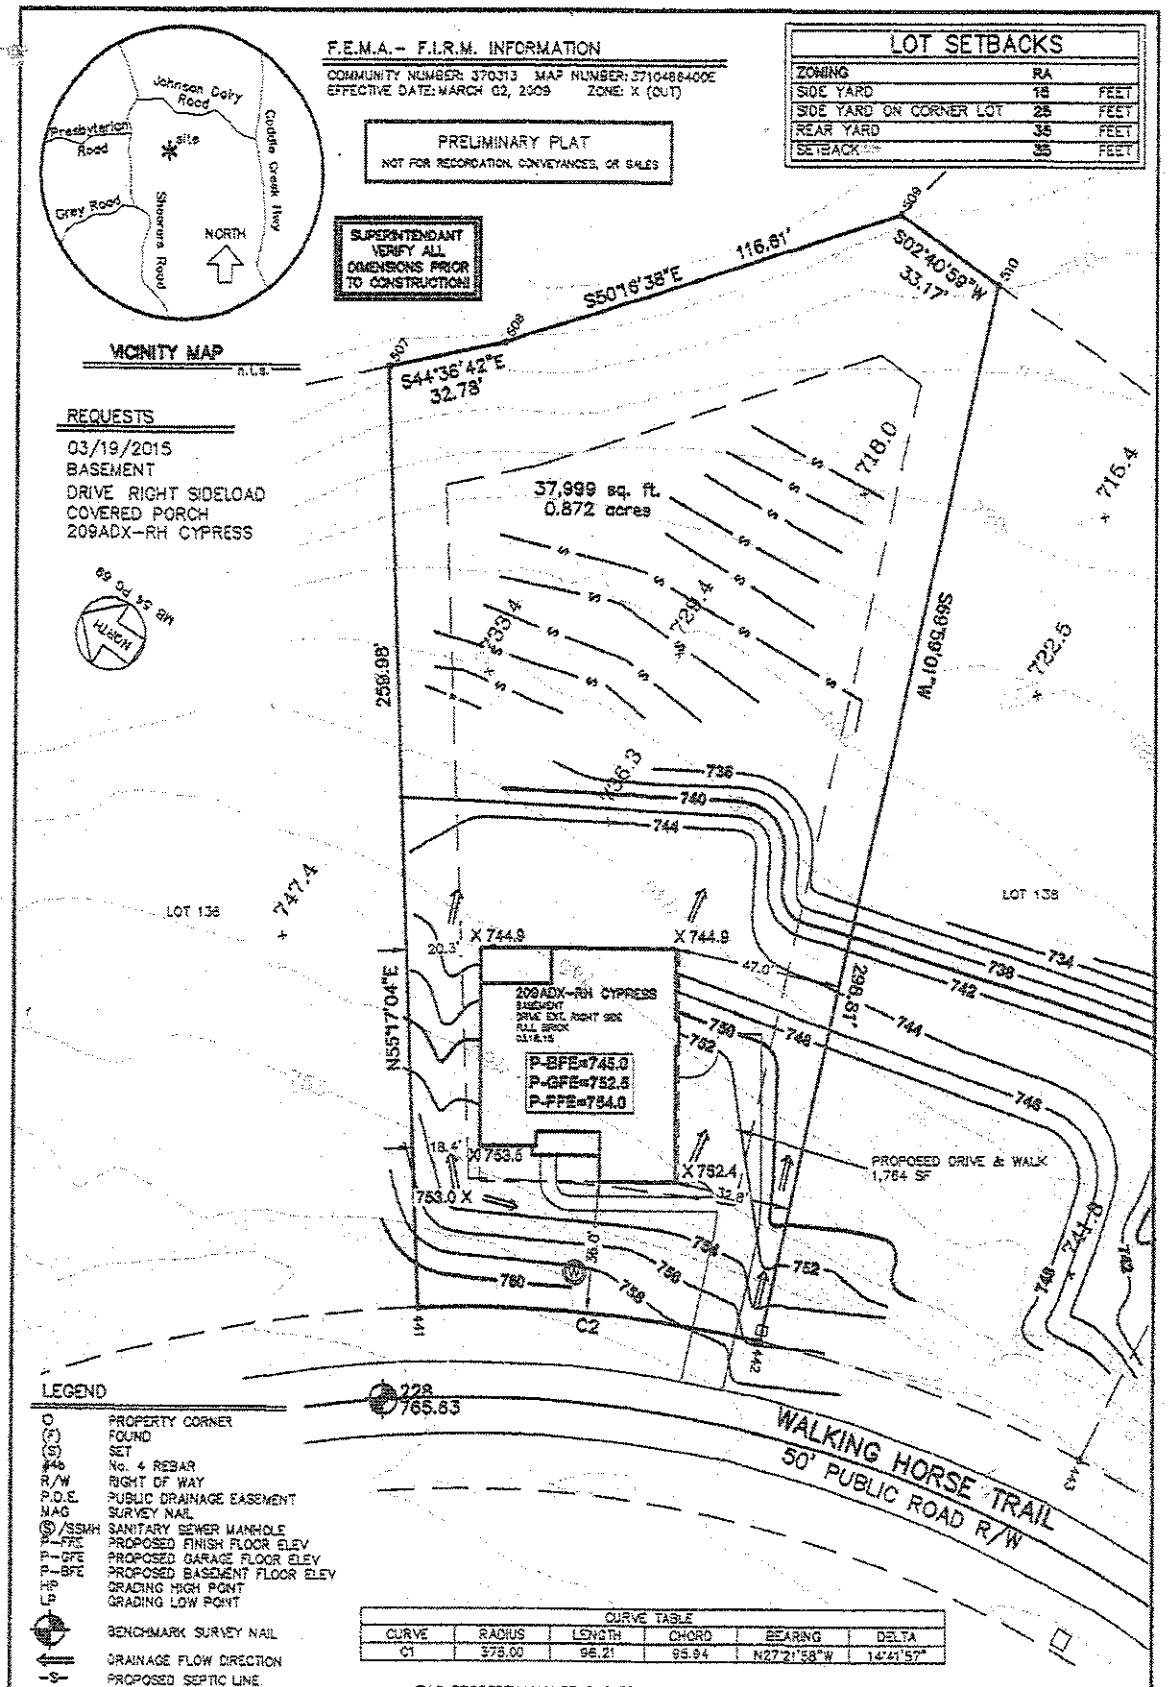

Lucas-Forman Incorporated
Land Surveying
Planning & Engineering
N.C. License C-1215
4000 Stuart Andrew Boulevard
Charlotte, North Carolina 28217
P.O. Box 11386 28220-1386
(704) 527-6626 Fax 527-9640

PLOT PLAN
of
277 WALKING HORSE TRAIL
MOORESVILLE, IREDELL COUNTY, N.C.

LOT 137 BLOCK N/A MAPBOOK 54 PAGE 69
SUBDIVISION ANNISTON SUBDIVISION PHASE 4 MAP 1
DEED REFERENCE:
for
SHEA HOMES

REVIEWED: DATE: 03/24/15 REV.
DRAWN: RSH/JTE UPDATE:
JOB# ANN0137 FILE# IRE

ENVELOPE: