
Zimmek

SERIAL # X
MODULAR

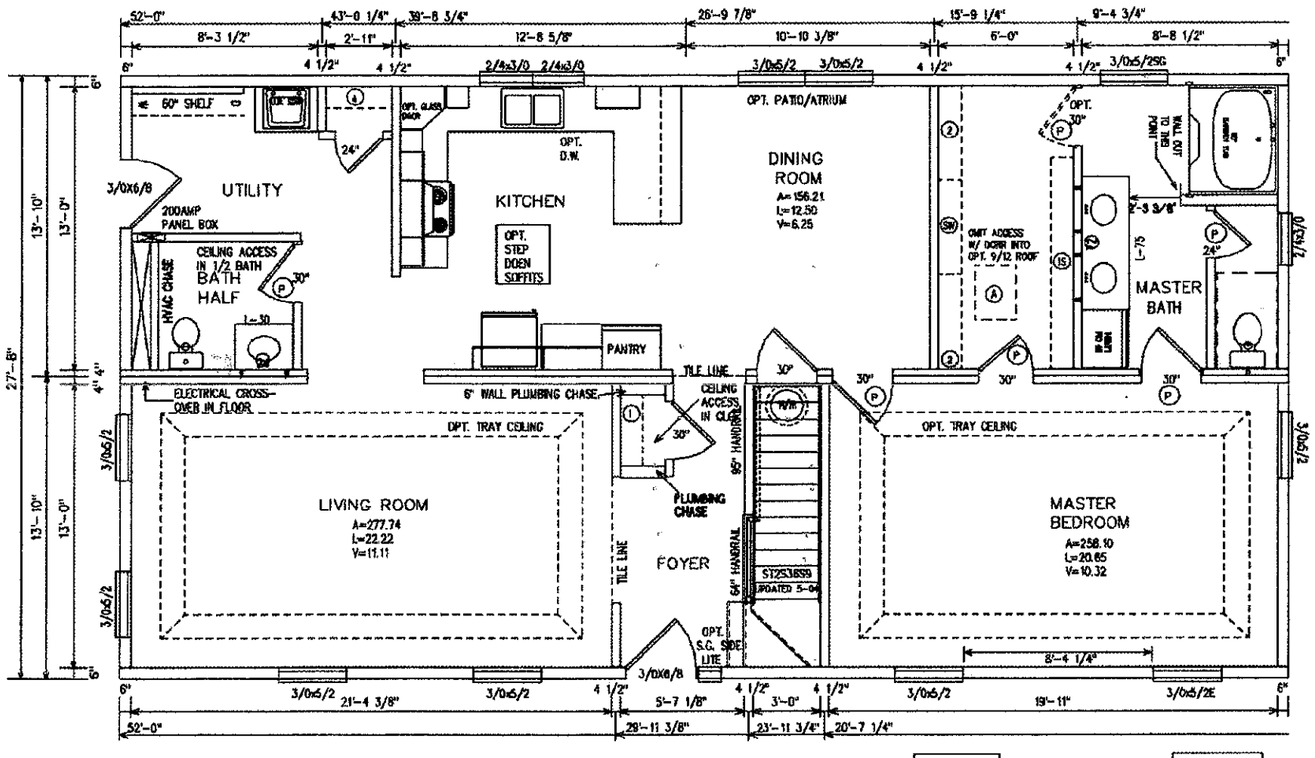

EGRESS NOTE :

EGRESS WINDOWS MUST HAVE A MINIMUM NET CLEAR OPENING OF 5.7 SQ. FT. (5.0 SQ. FT. AT GRADE LEVEL). THE MINIMUM CLEAR WIDTH SHALL BE 20 INCHES. THE MINIMUM CLEAR HEIGHT SHALL BE 24 INCHES. THE SILL HEIGHT SHALL NOT EXCEED 44 INCHES ABOVE THE FLOOR. ALL MUST BE OPERABLE FROM THE INSIDE WITHOUT THE USE OF SEPERATE TOOLS.

FLAMESPREAD NOTE :

ALL WALL AND CEILING FINISHES MUST HAVE A FLAMESPREAD CLASSIFICATION OF LESS THAN 200. THE SMOKE DENSITY DEVELOPMENT RATING SHALL NOT BE GREATER THAN 450. ALL SMOKE DETECTORS ARE PROVIDED WITH A BATTERY BACKUP.

PRELIMINARY
SUBJECT TO FINAL REVISION
JOB # 10098
DATE 05/17/2005
THIS PLAN MUST BE RETURNED TO ENGINEERING WITH PRODUCTION ORDER

(15)=SHELF & ROD W/SHOE RACK UNDERNEATH			
(1)=1 SHELF	(2)=2 SHELVES	FLOOR PLAN LEGEND	
(4)=4 SHELVES	(SW)=SWEATER SHELVES	E EGRESS WINDOW	T THERMOSTAT
⊕= DUCT CONNECTOR		ELEC. ELECTRICAL PANEL	S SMOKE DETECTOR
(6)=20"X25"RAG/DOOR	(7)=20"X25"RAG/WALL	A 22"x 30" ATTIC ACCESS	P PRIVACY LOCK
(8)=2"X10" OVER DOOR	(24)=24X42 MIRROR	R STEREO	SG SAFTIEY GLAZED
(58)=58X42 MIRROR	(72)=72X42 MIRROR		

STANDARD
TOTAL GLASS R.O.= 174.64 S.F.

R-ANELL HOUSING GROUP, LLC
P.O. Box 428 Denver, N.C. 28037

TITLE: FLOOR PLAN FIRST FLOOR	DATE: 05/17/2005	DRAWN BY: ANTONIO	JOB NUMBER: 10098
DESCRIPTION / PRODUCT: 771 R-ANELL	SCALE: 3/16"=1'-0"	FILE NUMBER: 0000	DRAWING NUMBER:

9'-0" FLAT THRU-OUT STD.