

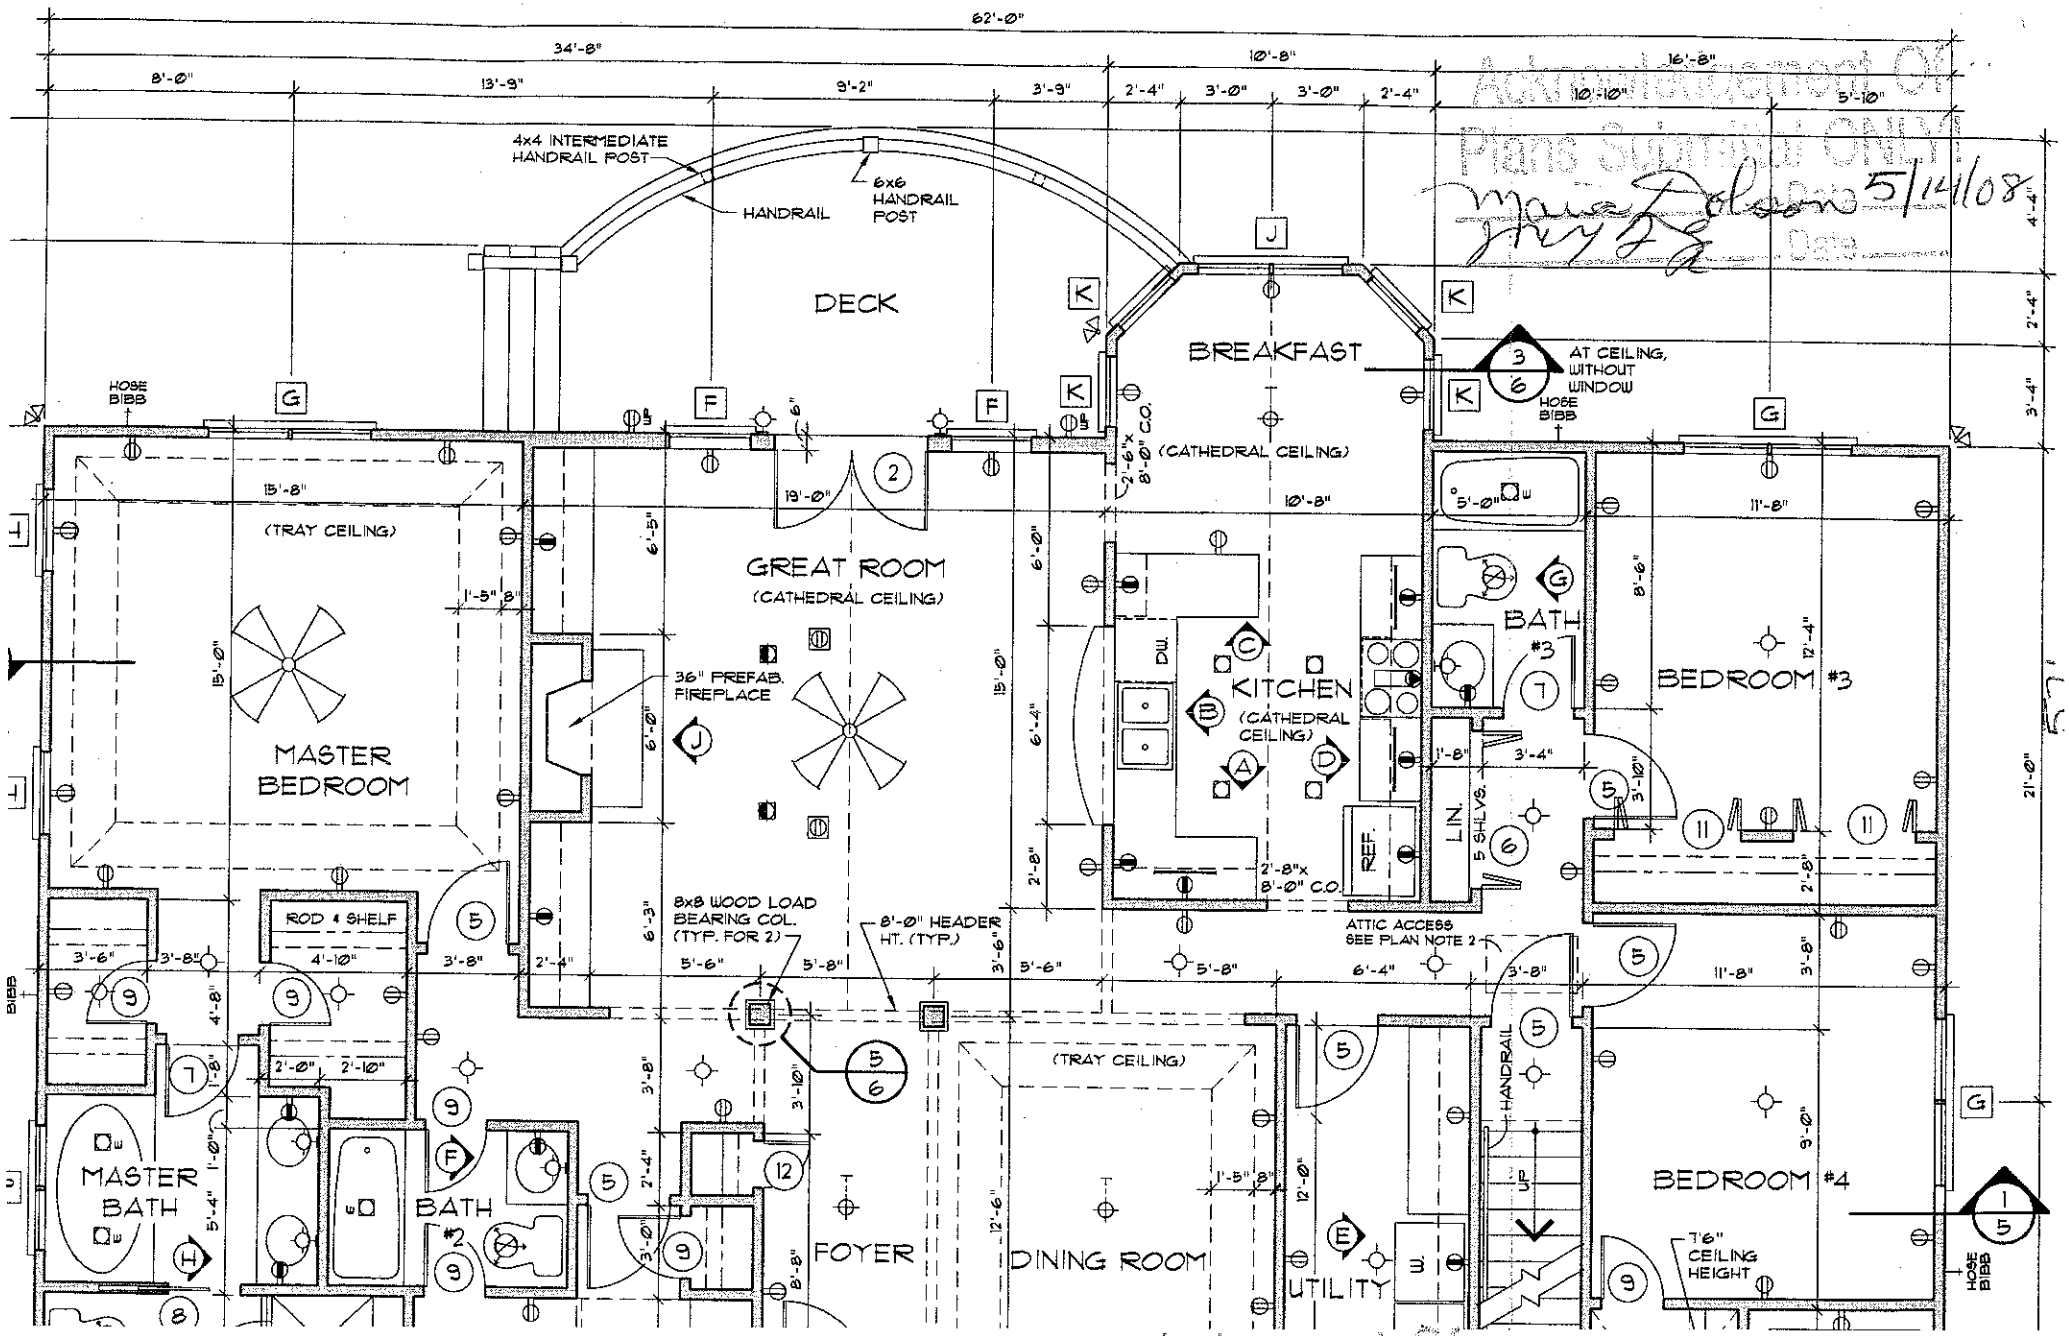



Acknowledgement Of
Plans Submittal ONLY!
Date
5/14/08
Date
Acknowledgement Of
Plans Submittal ONLY!
Date
Date

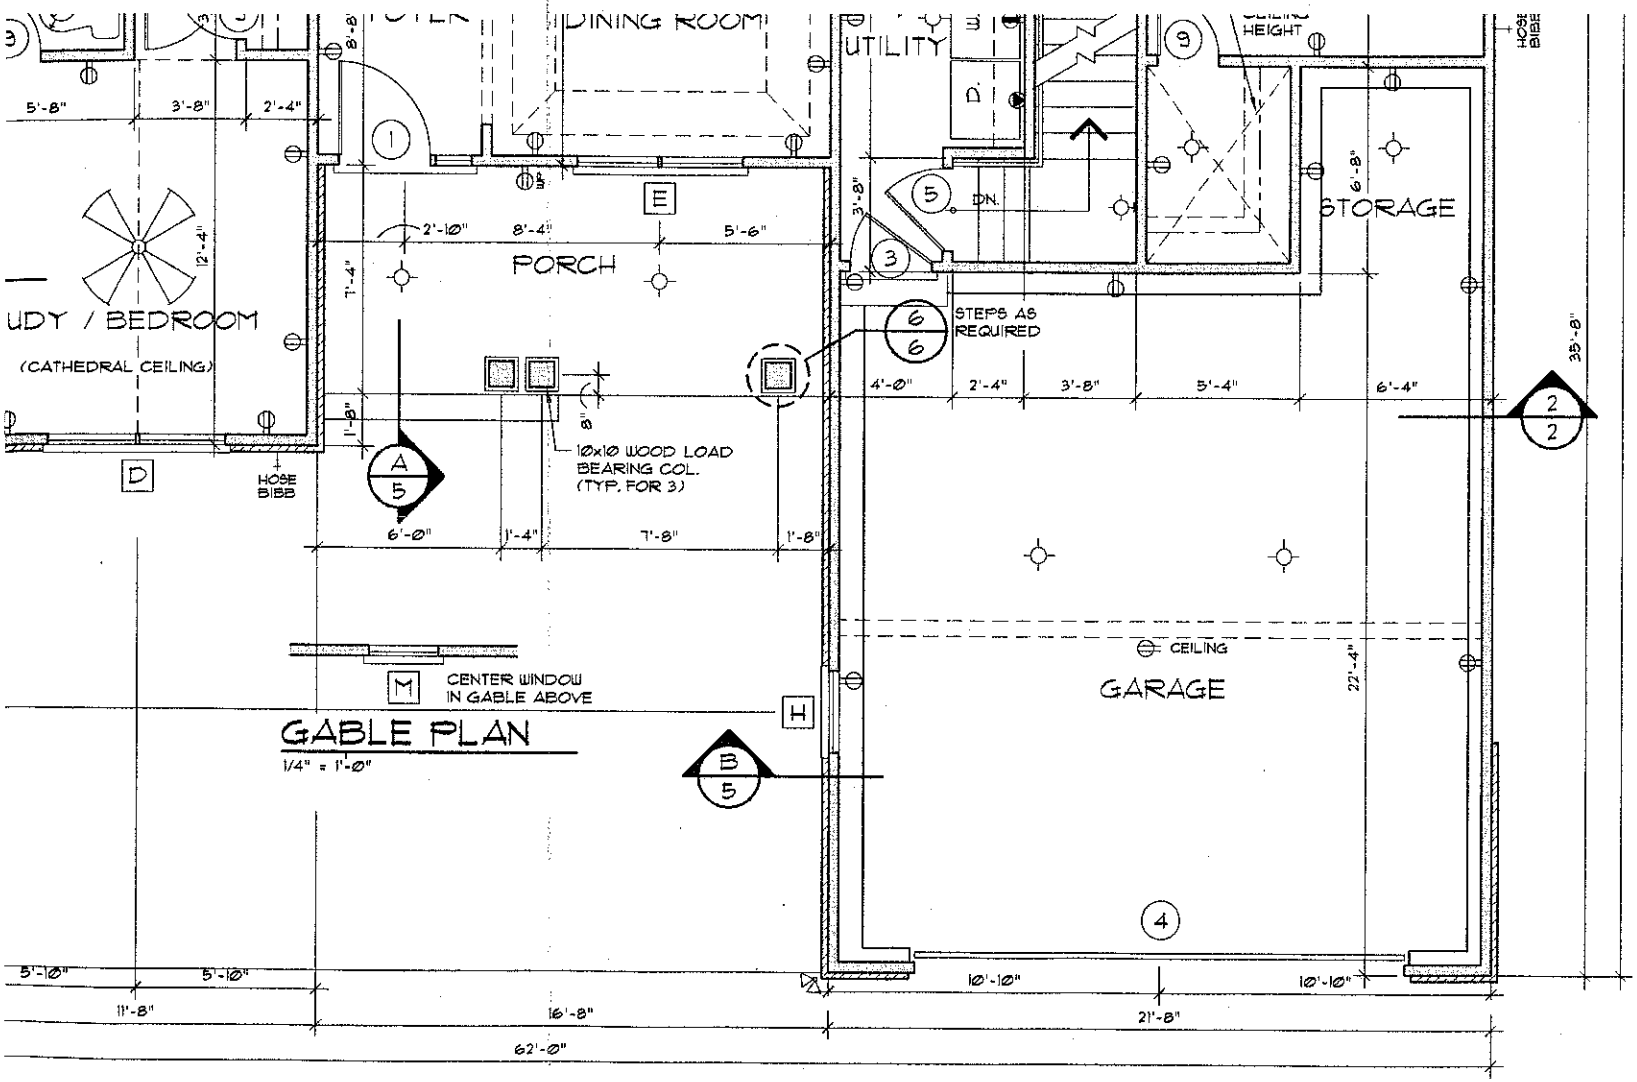


## GABLE PLAN

1/4" = 1'-0"

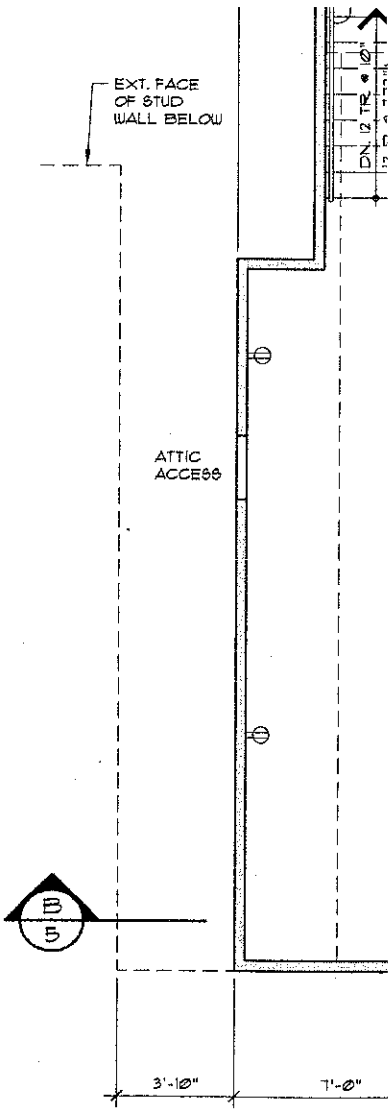


## BONUS ROOM

## FLOOR PLAN

1/4" = 1'-0"

| | |
|---|---|
| TOTAL LIVING | 2050 sq. ft. |
| GARAGE & STORAGE | 522 sq. ft. |
| BONUS ROOM | 430 sq. ft. |
| BASEMENT | 2148 sq. ft. |

Acknowledgement Of
Plans Submittal ONLY!


Date 5/14/08

Date

| | | |
|---|---|---|
| p | (2) 2'-Ø" x 4'-2" | |

ALL WINDOWS ARE INSULATED AN
VERIFY LOCAL CODE EGRESS WIN
WINDOW MANUFACTURER TO PROV
VERIFY WINDOW MODEL NUMBERS
STARTING CONSTRUCTION.
** SEE ELEVATION FOR RADIUS.

Acknowledgement Of
Plans Submittal ONLY!
Date 5/14/08
Date 5/14/08

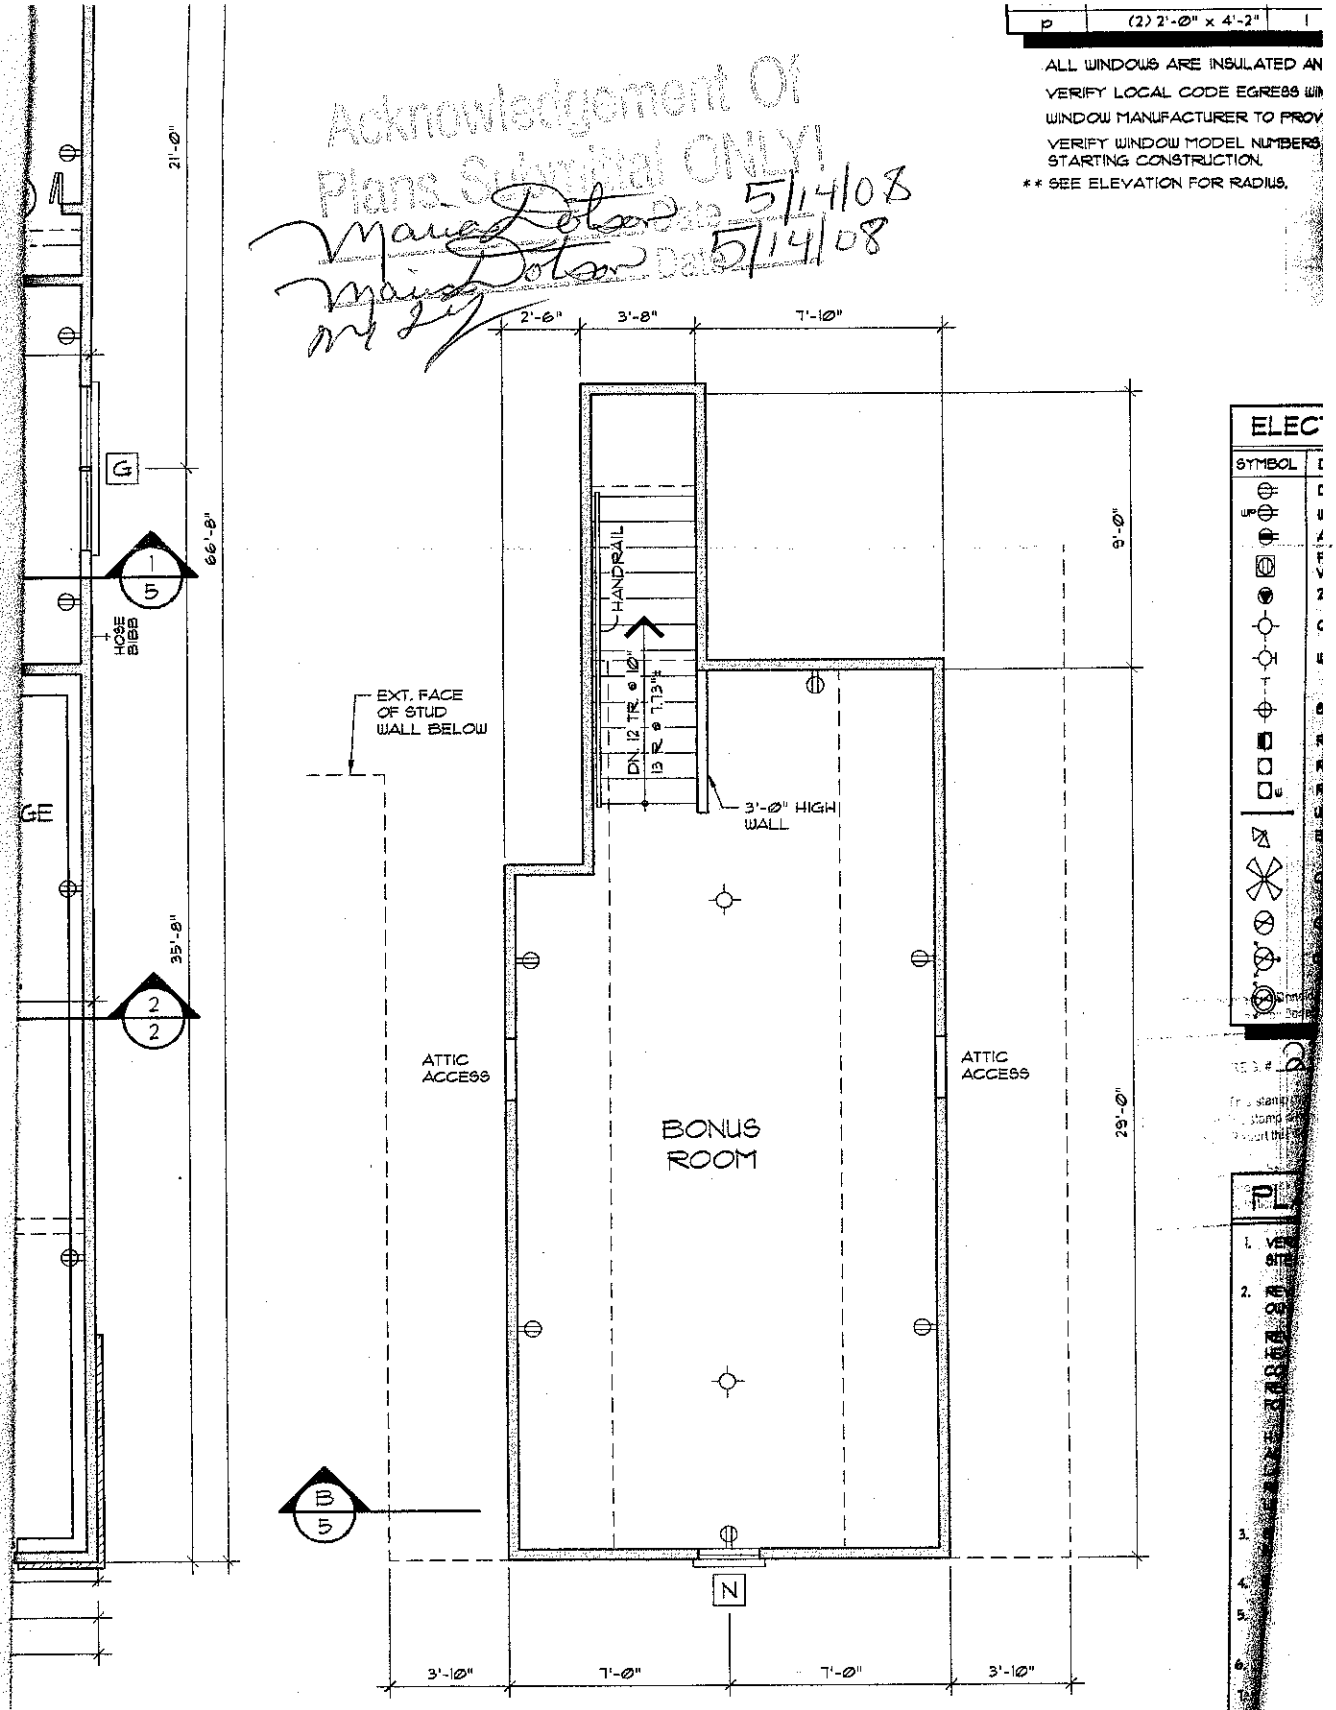


## BONUS ROOM FLOOR PLAN 1/4" = 1'-Ø"

ELEC
SYMBOL

DO NOT SCALE DRAW
COPYRIGHT © 03/18
NOT TO BE COPIED