
TOILET ROOM ACCESSORIES SCHEDULE		
MARK	DESCRIPTION	MAKE/MODEL
T1	TOILET PAPER HOLDER - SURF. MOUNT	BOBRICK - MODEL B-2888-CLASSIC SERIES
T2	SURFACE MOUNT PAPER TOWEL DISPENSER	BOBRICK - MODEL B-72860 - TOWEL ACCESS AT MAX. 48" AFF.
T3	GLASS MIRROR	60" X 48"
T4	GLASS MIRROR	24" X 48"
T5	GRAB BARS	BOBRICK - MODEL B-550 X 42"
T6	GRAB BARS	BOBRICK - MODEL B-550 X 36"
T7	TOILET PARTITIONS	PLASTIC LAMINATE, FLOOR/WALL MOUNTED
T8	SOAP DISPENSER	BOBRICK - MODEL B-211 - CLASSIC SERIES
T9	BABY CHANGING TABLE	HORIZONTAL SURFACE MOUNTED STAINLESS STEEL FINISH - BOBRICK MODEL # KB10-S5LM
T10	GRAB BARS	BOBRICK - MODEL B-550 X 18"


NOTES:

1. TOILET PARTITIONS TO BE EQUAL TO COLUMBIA 14 GA. PARTITIONS, HIGH PRESSURE PLASTIC LAMINATE OVERHEAD BRACED W/ STAINLESS STEEL HARDWARE PANEL COLOR AS SELECTED
2. FAUCETS TO BE HANDICAP ACCESSIBLE 'GOOSENECK', HANDLES TO BE LEVER TYPE
3. ALL CONTROLS AND DISPENSER TO BE MOUNTED AT 48" MAX AFF SLAB

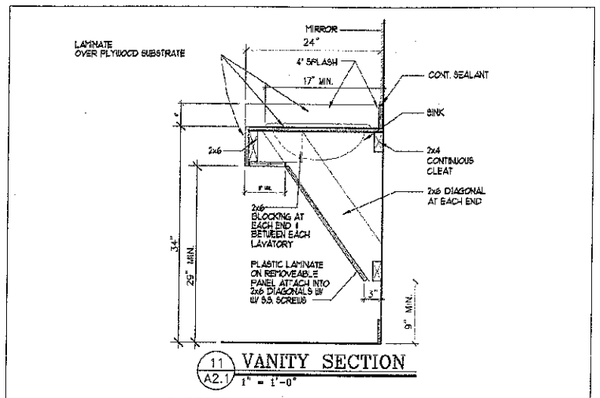

11 A2.1 VANITY SECTION
1" = 1'-0"


BARRIER-FREE SINK/VANITY DETAIL

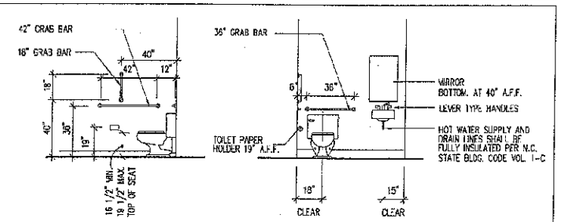

8 A2.1 ELEVATION
1/4" = 1'-0"

7 A2.1 ELEVATION
1/4" = 1'-0"


BARRIER-FREE TOILET DETAILS

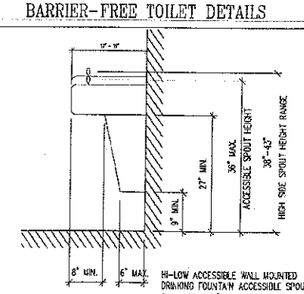


HI-LOW ACCESSIBLE WALL MOUNTED DRINKING FOUNTAIN ACCESSIBLE SPOUT SHALL BE +36" HIGH MAX. ABOVE F.F.

6 A2.1 DRINKING FOUNTAIN
3/4" = 1'-0"


BARRIER-FREE DRINKING FOUNTAIN DETAIL

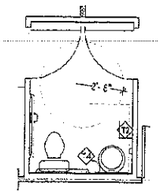


5 A2.1 ENLARGED RESTROOM PLAN
1/4" = 1'
CHILDREN'S RESTROOM

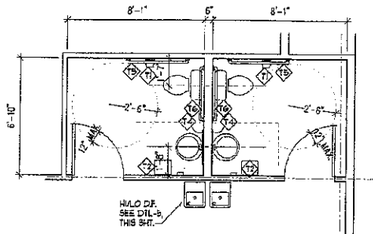


4 A2.1 ENLARGED RESTROOM PLAN
1/4" = 1'
UPPER-FLOOR RESTROOMS

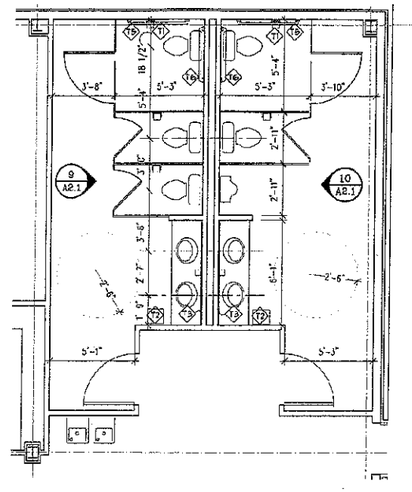


3 A2.1 ENLARGED RESTROOM PLAN
1/4" = 1'
MAIN-LEVEL RESTROOMS

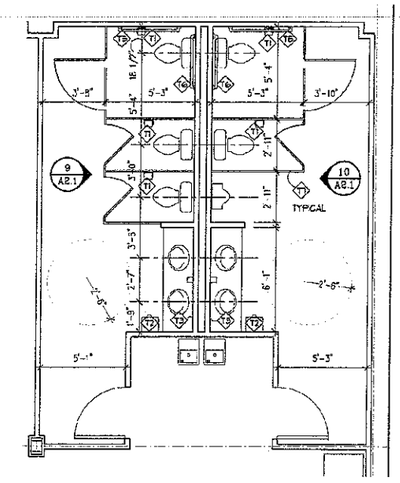


2 A2.1 ENLARGED RESTROOM PLAN
1/4" = 1'
BASEMENT RESTROOMS

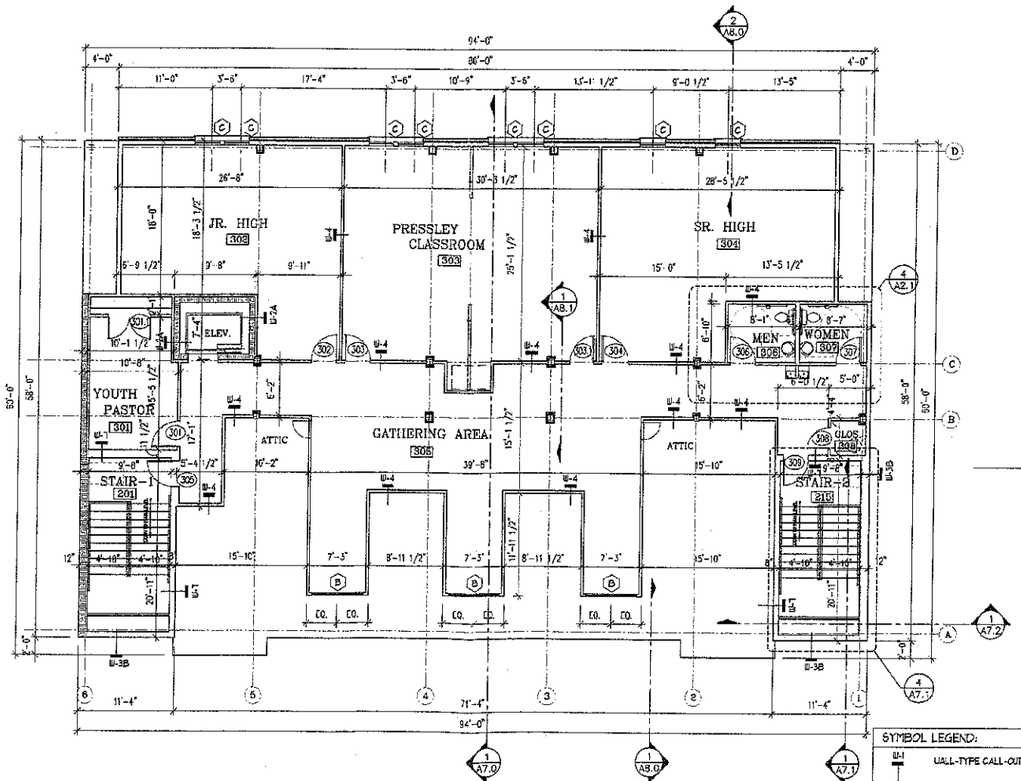

1 A2.1 2nd. FLOOR PLAN
1/8" = 1'

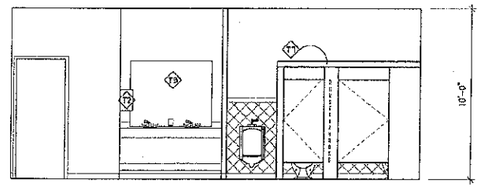

10 A2.1 RESTROOM ELEVATION
1/4" = 1'-0"

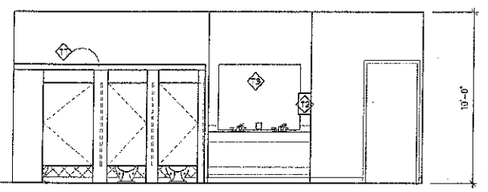

9 A2.1 RESTROOM ELEVATION
1/4" = 1'-0"

SYMBOL LEGEND:

- W-1 — WALL-TYPE CALL-OUT
- 2 / A2 — INDICATES DETAIL NUMBER / INDICATES SHEET NUMBER

NOTE:

1. TOTAL CHANGE IN HEIGHT AT DOORWAYS (INCLUDING THRESHOLD) IS NOT TO EXCEED 1/2" PER HANDICAPPED CODE REQUIREMENT.
2. TYPICAL INTERIOR PARTITIONS ARE 3 1/2" WIDE, UNLESS DIMENSIONED OTHERWISE.
3. INTERIOR DIMENSIONS ARE TO THE FACE OF STUDS UNLESS NOTED OTHERWISE.

Area Tabulation

Upper Level (Sub. Floor)	3739 s.f.
Main Level (1st. Floor)	5449 s.f.
Lower Level (Basement)	5345 s.f.
Total	14,533 s.f. Building Total

Fortune Architects

8510 McAlpine Park Drive
Suite 204
Charlotte, North Carolina
28211

704/366-3639
704/364-9578 FAX

Education Building at Coddle Creek ARP Church

Mooresville, North Carolina

Content:

FLOOR PLAN

Project 12509
Date 09/08/10
Revisions

©W. Neil Fortune, Architect

This drawing is the property of W. Neil Fortune, Architect and is not to be reproduced or copied in whole or in part. It is not to be used on any other project and is to be returned upon request.

Sheet

A2.1