
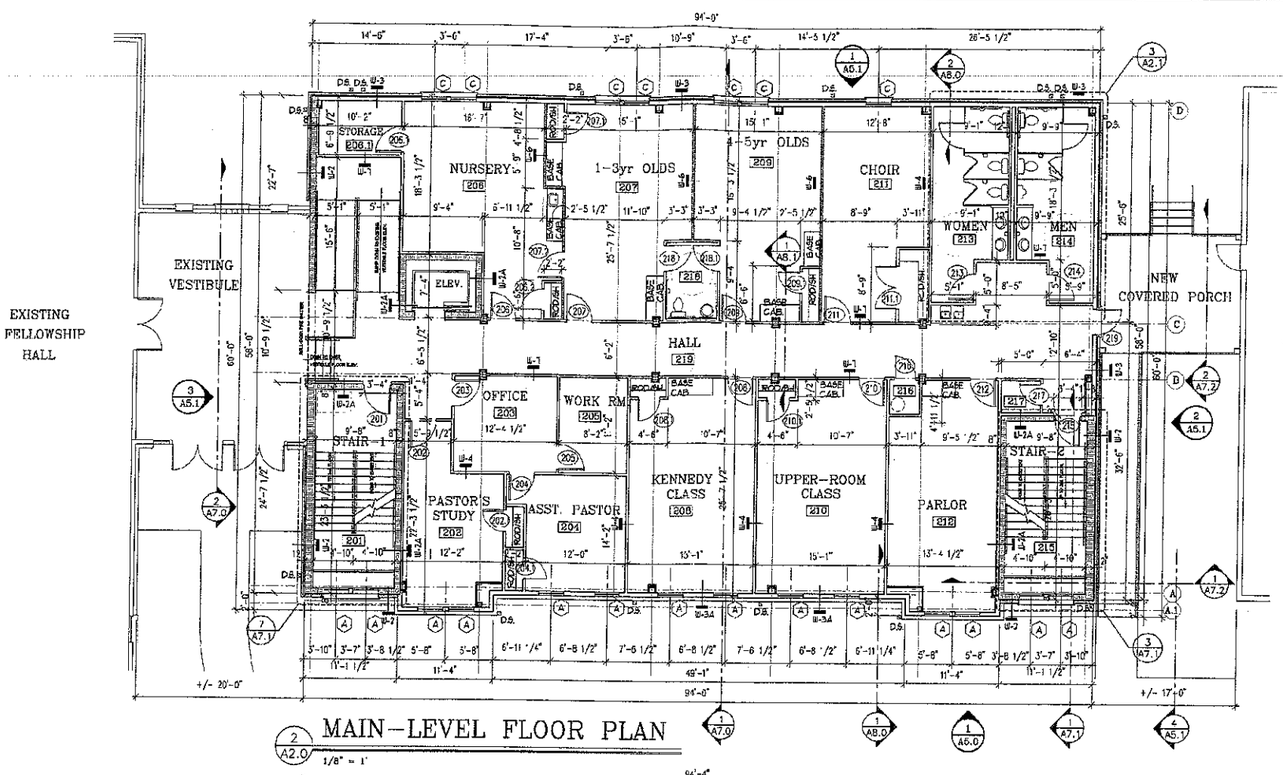


2 A2.0 MAIN-LEVEL FLOOR PLAN

1/8" = 1'

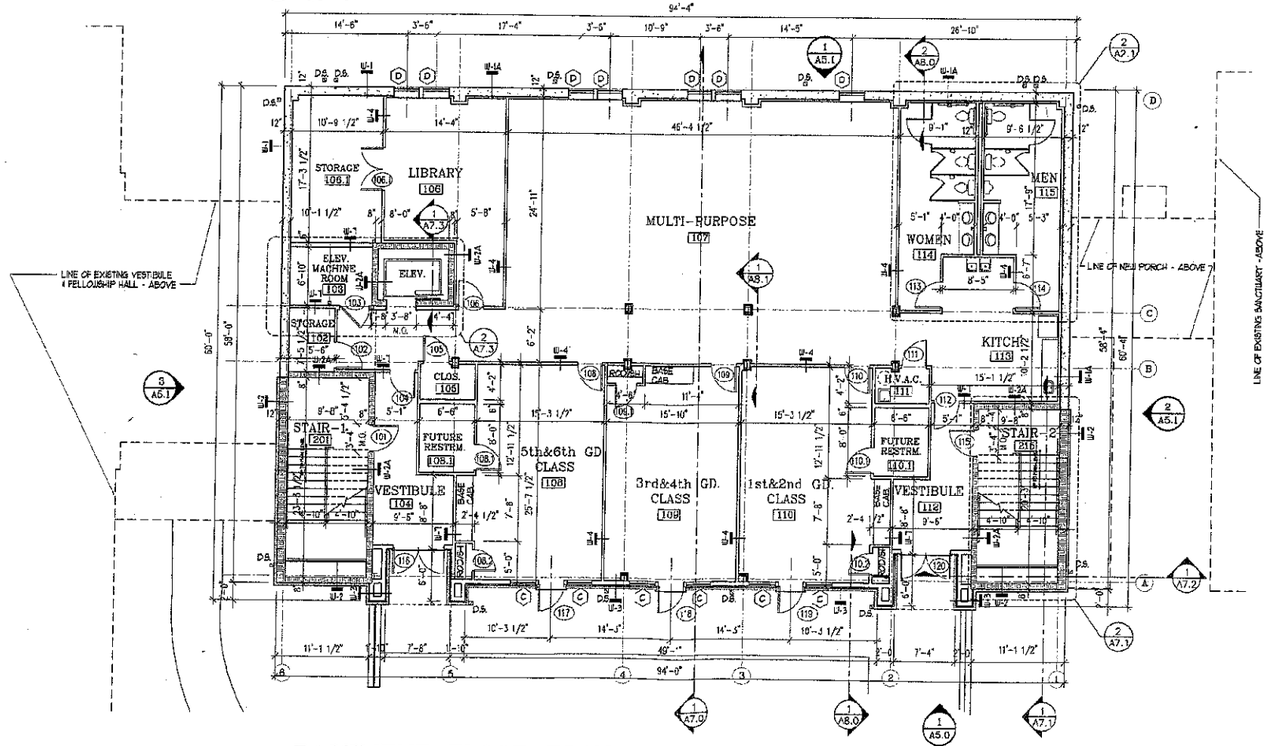

1 A2.0 BASEMENT FLOOR PLAN

1/8" = 1'

WALL TYPES:	
W-1	CONCRETE BASEMENT WALL - WIDTH AS DIMENSIONED.
W-1A	CONCRETE BASEMENT WALL - WIDTH AS DIMENSIONED - FURR-OUT WITH 3 1/2" METAL STUDS
W-2	EXTERIOR MASONRY WALL - WIDTH AS DIMENSIONED, W/ BRICK VENEER
W-2A	INTERIOR MASONRY WALL - WIDTH AS DIMENSIONED.
W-3	6" METAL STUD EXTERIOR WALL W/ BRICK VENEER
W-3A	6" METAL STUD EXTERIOR WALL
W-3B	METAL STUD WALL AT STAIRS - TO ALIGN W/ MASONRY WALL BELOW.
W-4	3 1/2" METAL STUD INTERIOR PARTITION.
W-5	6" METAL STUD INTERIOR PARTITION
W-6	3 1/2" METAL STUD WALL W/ SOUND INSULATION.
W-7	1-HR RATED, METAL STUD WALL

SYMBOL LEGEND:

W-1 WALL-TYPE CALL-OUT

2 / A2 INDICATES DETAIL NUMBER / INDICATES SHEET NUMBER

NOTE:

1. TOTAL CHANGE IN HEIGHT AT DOORWAYS (INCLUDING THRESHOLD) IS NOT TO EXCEED 1/2" PER HANDICAPPED CODE REQUIREMENT.
2. TYPICAL INTERIOR PARTITIONS ARE 3 1/2" WIDE, UNLESS DIMENSIONED OTHERWISE
3. INTERIOR DIMENSIONS ARE TO THE FACE OF STUDS UNLESS NOTED OTHERWISE.
4. D.S. INDICATES DOWNSPOUT

Area Tabulation

Upper Level (2nd. Floor)	3739 s.f.
Main Level (1st. Floor)	5449 s.f.
Lower Level (Basement)	5345 s.f.
Total	14,535 s.f. Building Total

Fortune Architects

8510 McAlpine Park Drive
Suite 204
Charlotte, North Carolina
28211

704/366-3639
704/364-9578 FAX

Education Building at Coddle Creek ARP Church

Mooresville,
North Carolina

Content:

FLOOR PLANS

Project 12509
Date 09/08/10
Revisions

©W. Neil Fortune, Architect

This drawing is the property of W. Neil Fortune, Architect and is not to be reproduced or copied in whole or in part. It is not to be used on any other project, and is to be returned upon request.

Sheet

A2.0