
GRADING NOTES:


1. NO WATER QUALITY MEASURES OR DETENTION IS PROPOSED AS PART OF THIS DESIGN PACKAGE.

2. PROVIDE SILT FENCE, SILT SACKS, AND INLET PROTECTION AS NEEDED FOR EROSION CONTROL.

3. CONTRACTOR SHALL REMOVE ALL PLASTIC CLAY (BULL TALLOW) FROM PROJECT AREA AND REPLACE WITH SUITABLE FILL MATERIAL. COORDINATE REMOVAL WITH OWNER'S TESTING COMPANY PRIOR TO REMOVAL.

4. CONTRACTOR MAY STOCKPILE AND DRY PLASTIC CLAY (BULL TALLOW) ONLY IF APPROVED BY OWNERS TESTING COMPANY PRIOR TO CONSTRUCTION. CONTRACTOR SHALL ALLOW OWNERS TESTING COMPANY TO MONITOR DRYING OPERATION AND MAY NOT PLACE SOIL BACK UNTIL WRITTEN PERMISSION IS GRANTED BY OWNER'S TESTING COMPANY.

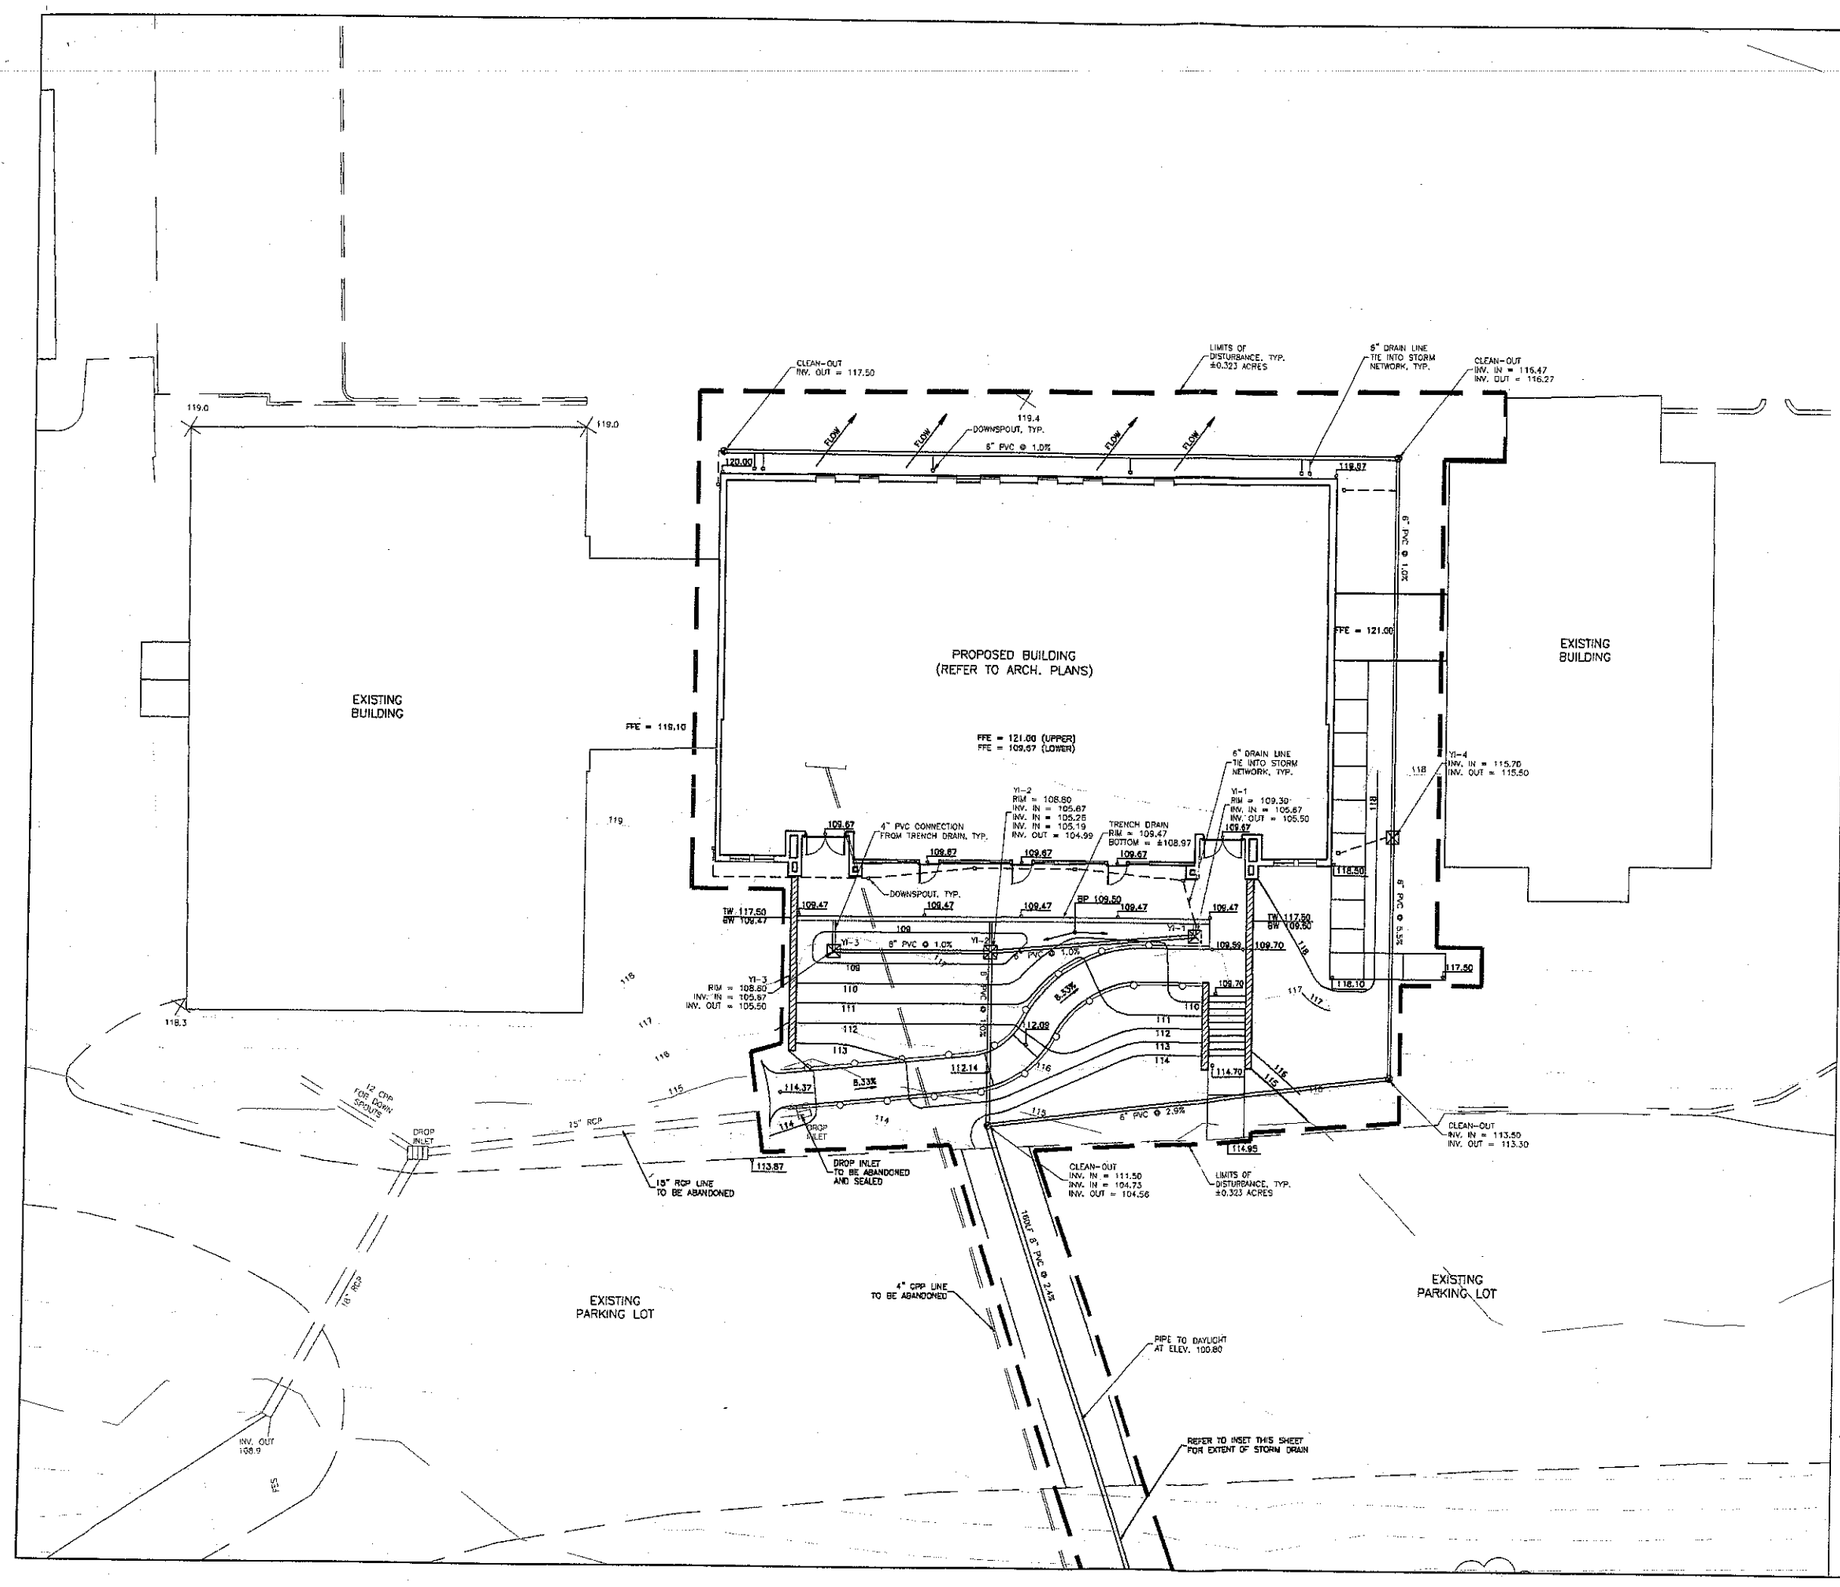

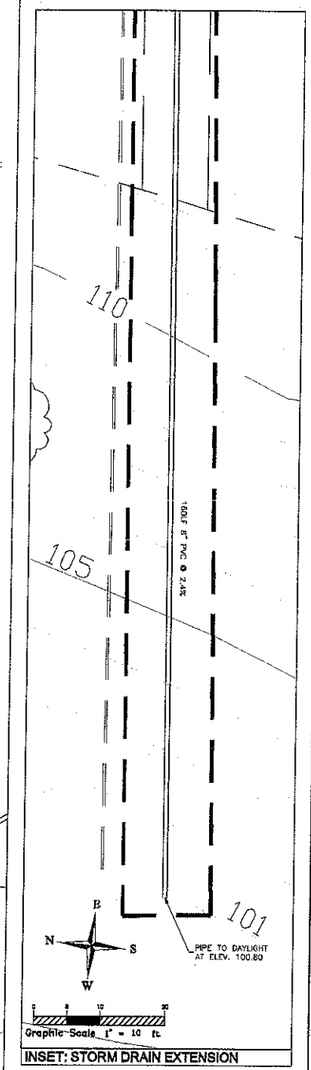

INSET: STORM DRAIN EXTENSION

IF ANY CONFLICTS, DISCREPANCIES, OR OTHER UNSATISFACTORY CONDITIONS ARE DISCOVERED, EITHER ON THE SURVEY/OTHER DOCUMENTS OR THE FIELD CONDITIONS, THE CONTRACTOR MUST NOTIFY HENSON FOLEY, PA IMMEDIATELY AND SHALL NOT CONSTRUCT IN SUCH CONFLICTS, DISCREPANCIES, OR OTHER UNSATISFACTORY CONDITIONS AND RESOLVED.

HensonFoley
Landscape Architecture | Civil Engineering
10225 Hickory Wood Hill Avenue, Suite 301A, Huntersville, NC 28078
(P) 704.875.1615 | (F) 704.875.0189 | www.hensonfoley.com

©COPYRIGHT 2014

N
E
S
W
NORTH ARROW
0 8 16 32
Graphic Scale 1" = 16 ft

NORTH CAROLINA REGISTERED LANDSCAPE ARCHITECT
No. 700
SCOTT A. FOLEY
SEAL

Coddle Creek ARP Church

Parcel ID# 4674-45-1238
Mooresville, NC

Grading and Drainage Plan

Revisions:

Bid Plans:

File Name: base-21002.dwg
Project Number: 21002
Date: Aug. 13, 2010 Drawn By: IAH
Sheet 4 of 5