PLANS BY ASSOCIATES, INC. ASSUMES NO LIABILITY FOR ANY CHANGES OR MODIFICATIONS MADE TO THESE PLANS BY OTHERS

PLANS BY ASSOCIATES, INC.
1201 SPRING STREET, SUITE 100
SILVER SPRING, MARYLAND 20910
301-585-8900 FAX 301-585-8901


THE SCARBOROUGH

FLOOR PLAN


HOME PLANS

3

REVISIONS	DATE	BY

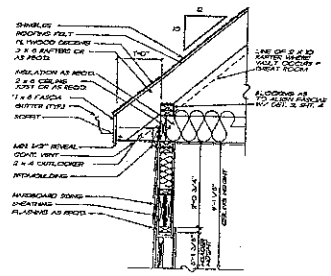


1/4 CORNICE DETAIL
3/4"=1'-0"

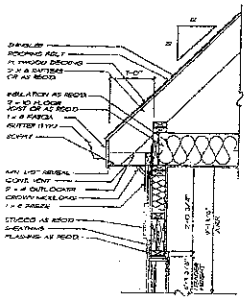

2/4 CORNICE DETAIL
3/4"=1'-0" W/ OPT. BONUS RM.

NOTE: ALL DECKS, PORCHES AND PATIO SLABS TO BEAR ON UNDISTURBED OR COMPACTED SOIL CAPABLE OF SUPPORTING 2000 PSF. ALL DECKS, PORCHES AND PATIO SLABS SHALL BE FROST PROTECTED TO A MINIMUM DEPTH OF 1.2m (4'-0") BELOW FINISHED GRADE.

FRANK BETZ ASSOCIATES, INC. ASSUMES NO LIABILITY FOR ANY CHANGES OR MODIFICATIONS MADE TO THESE PLANS BY OTHERS.

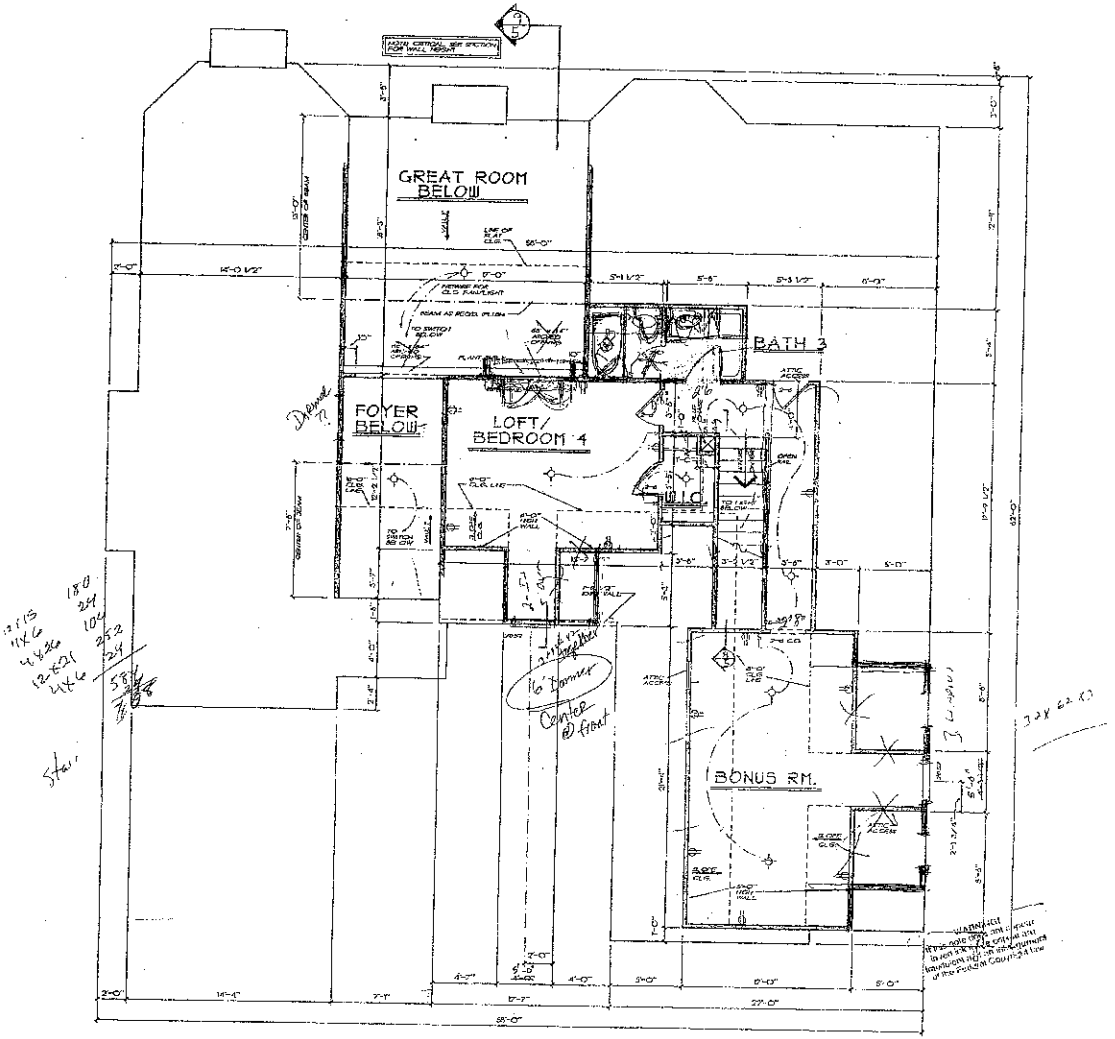

OPT. LOFT/BONUS PLAN
1/4"=1'-0"

REVISIONS	DATE	BY

This drawing is not to be reproduced or used in contract any building without the written authorization of Frank Betz Associates, Inc.

HOME PLANS
BY DESIGN FOR TODAY'S MARKET

OPT. LOFT/BONUS PLAN

THE SCARBOROUGH

FBA
FRANK BETZ ASSOCIATES, INC.
1800 LAKE PARK DRIVE, SUITE 101
SMYRNA, GEORGIA 30080
770/431-1810

DRAWN BY: [illegible]

DATE: 10-28-04

SHEET:

OF: 5