IREDELL COUNTY HEATLH DEPARTMENT
ENVIRONMENTAL HEALTH DIVISION
PAGE 2: *SITE PLAN WORKSHEET*

SEE THE "SAMPLE SITE PLAN" BELOW. ***INCOMPLETE SITE PLANS WILL BE RETURNED TO YOU FOR COMPLETION AND MAY RESULT IN A DELAY IN THE ISSUANCE OF YOUR SEPTIC SYSTEM PERMIT!!!***

Place an (X) beside each item as you complete the site plan:


____ **Property Line measurements are clearly identified...**
____ **All proposed structures are indicated...**
SHOW: proposed house or business footprint, wells, water lines, patios, pools and decks, and any other item that will occupy space on the site
____ **Front and side setbacks from property line...**
____ **Preferred driveway location and configuration, preferred well location...**
____ **Area you prefer your septic system to be placed...**
____ **North arrow, or other sufficient indicator of direction...**


Circle N/A on the following if appropriate:

____ **Location of septic systems and wells within 100' of your property...** N/A
____ **Location of easements and rights of ways on your property...** N/A
____ **Location of any designated wetlands on the property...** N/A

Signature: _____ 3-2-15
REQUIRED **property owner or owner's legal representative signature.** **DATE**

USE THIS SPACE TO DRAW YOUR SITE PLAN

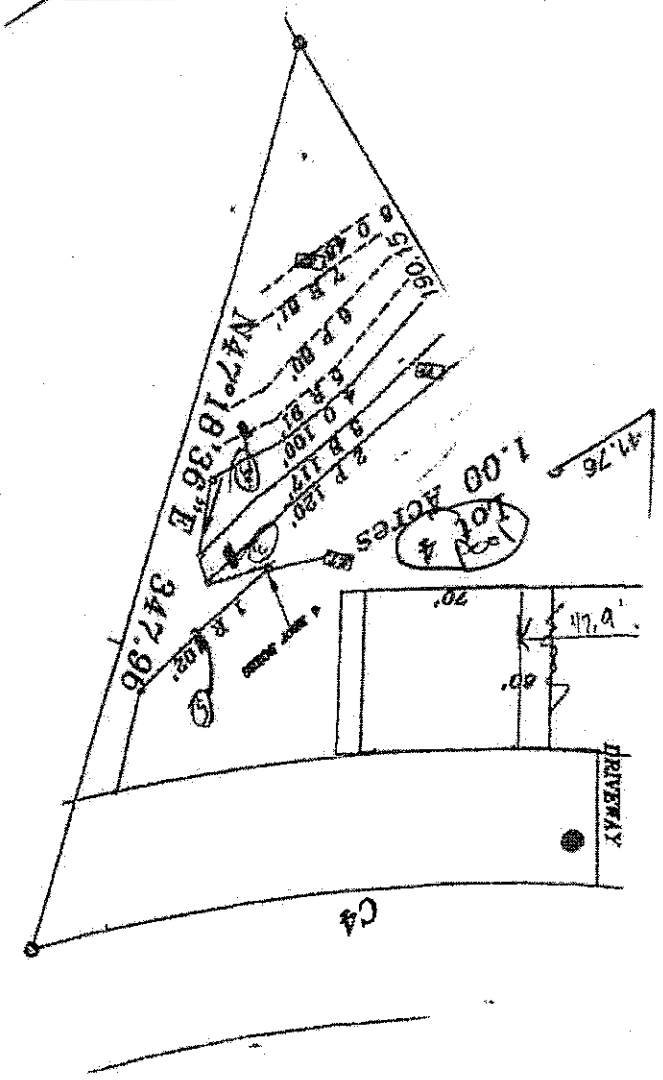

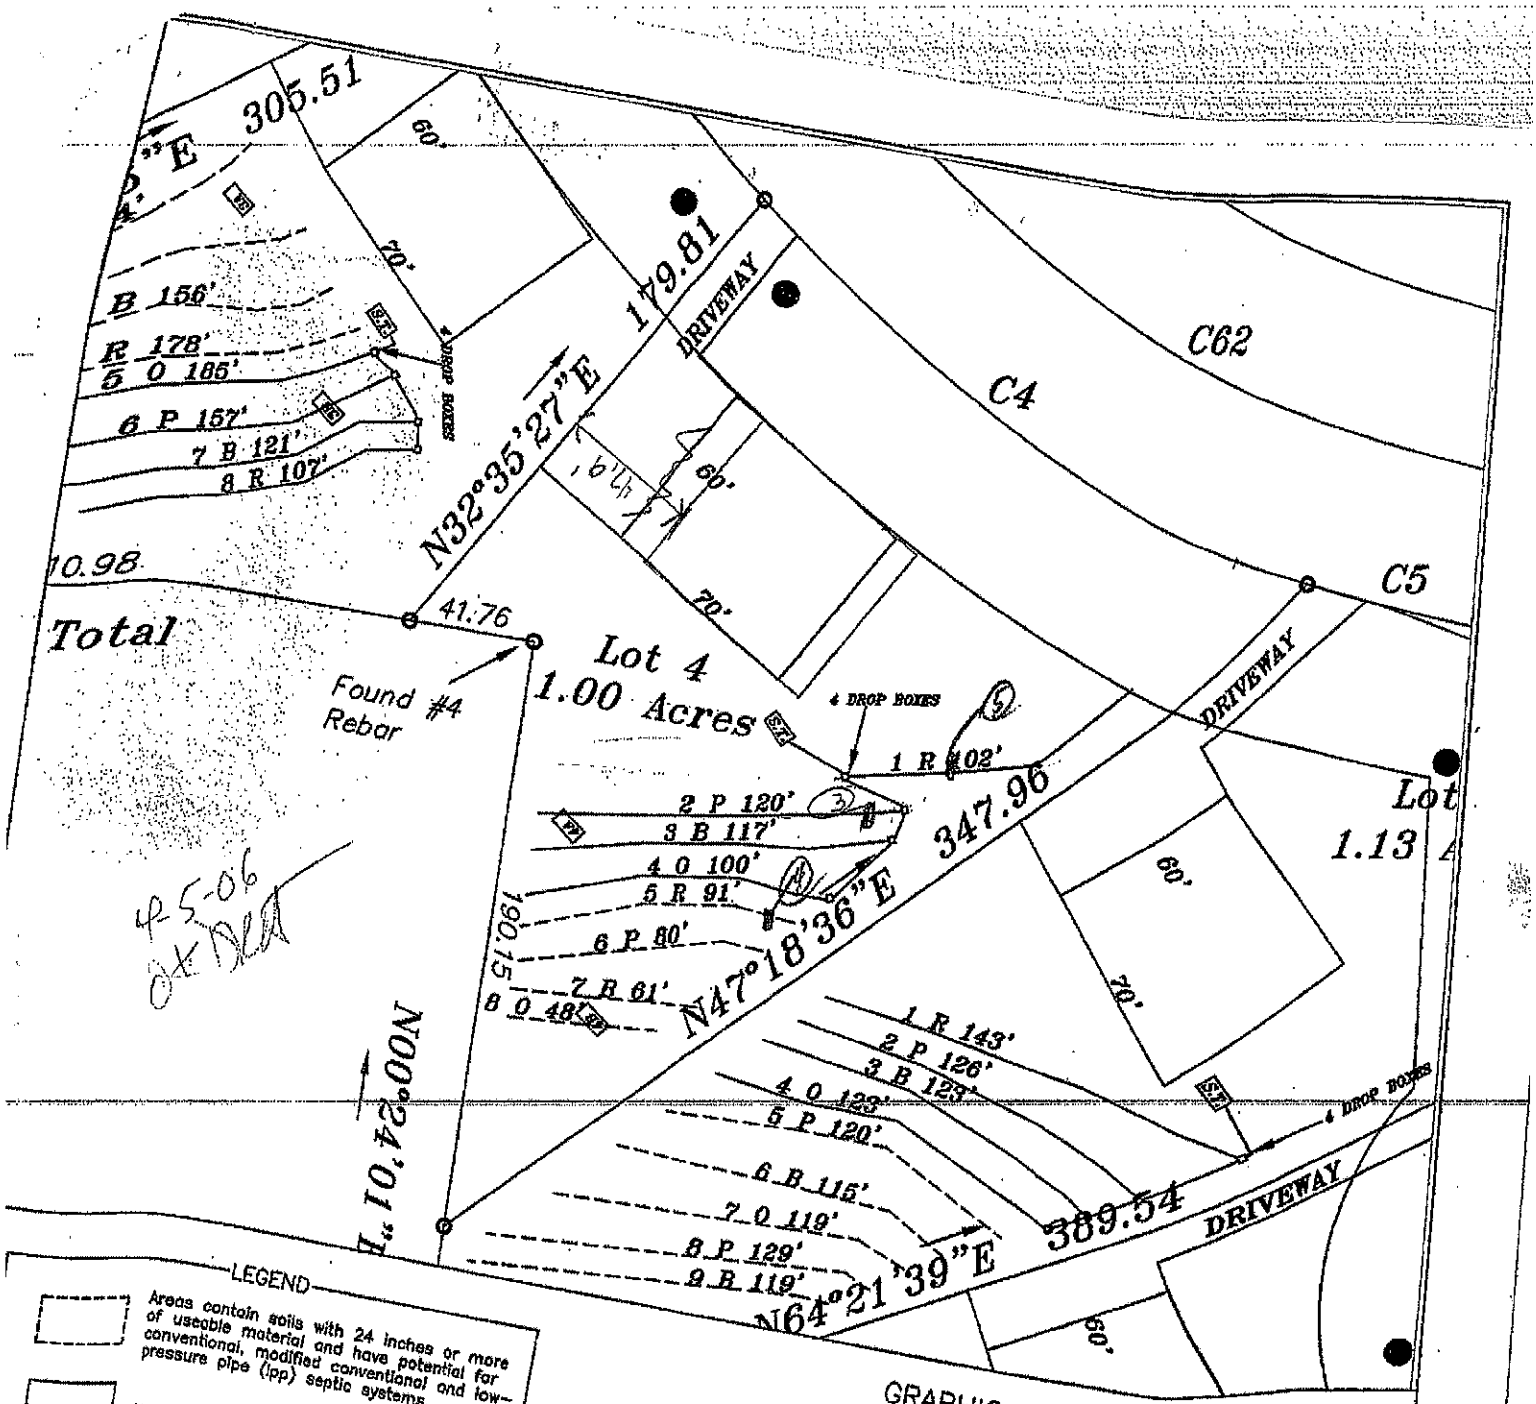

LEGEND

Areas contain soils with 24 inches or more of useable material and have potential for conventional, modified conventional and low-pressure pipe (lpp) septic systems.

Unsuitable areas.

System lines.

Repair lines.

Temporary Bench Mark (TBM)

Well Location.

GRAPHIC SCALE
1" = 60'

60 0 60 120

FOR PRELIMINARY PLANNING PURPOSES ONLY. ALL LOTS WILL REQUIRE FINAL APPROVAL BY THE COUNTY HEALTH DEPARTMENT ON A LOT BY LOT BASIS. THIS MAP SHOULD BY USED AS A GENERAL GUIDE. SOME ADJUSTMENTS WILL BE NECESSARY IN THE FIELD DUE TO SOIL VARIABILITY AND COMPLEX TOPOGRAPHIC FEATURES. THIS MAP ONLY REFLECTS EXISTING SOIL SUITABILITY FOR ON-SITE SEPTIC TANK SYSTEMS.

PLEASE REFER TO ATTACHED SOIL REPORT FOR ADDITIONAL SITE SPECIFIC INFORMATION


NS SOIL & ENVIRONMENTAL SERVICES
AD
28125
278 - 0089
ASHLEY ROLLANS, NC LICENSED SOIL SCIENTIST
MOBILE: (704) 736-5060
EMAIL: ROLLANSFORTC@AOL.COM


MAP TITLE: SITE PLAN & DRAINFIELD AREAS


PROJECT NAME: MCDILL GROUP LLC/ANLDER RIDGE SUBDIVISION


LOCATION/DATE: TESTER ROAD MCDILL COUNTY, NORTH CAROLINA DECEMBER 2005


JOB # : 01-1069
FILES: C:\JOBS\01-1069
PROJECT MGR.: CBF
FIELD WORK: CBF AND AP
DRAWN BY: CBF AND AP

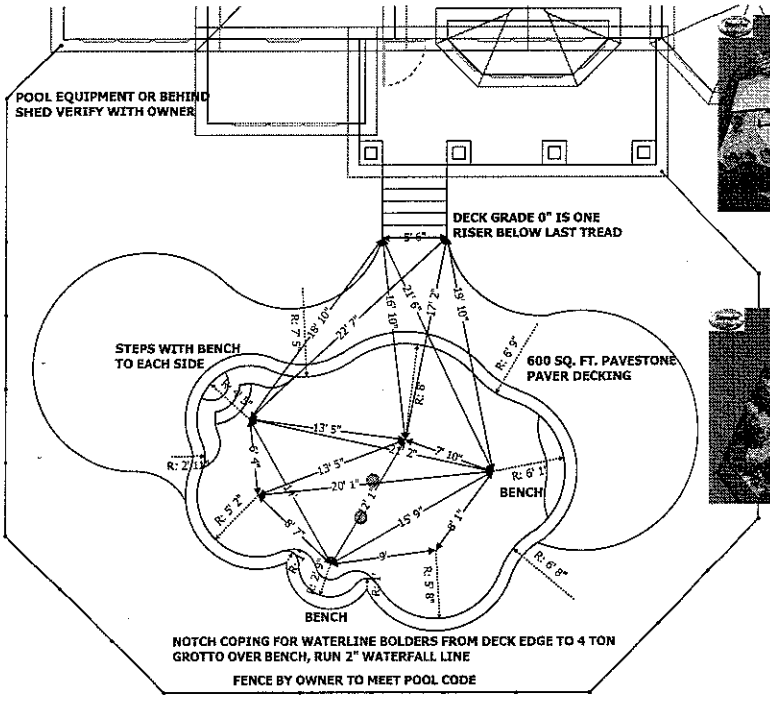

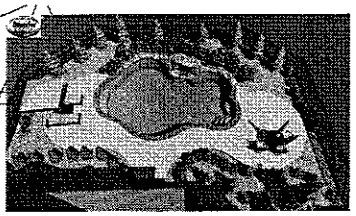

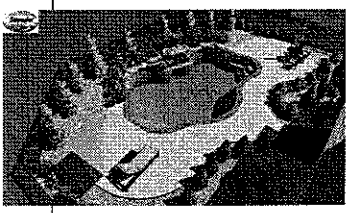

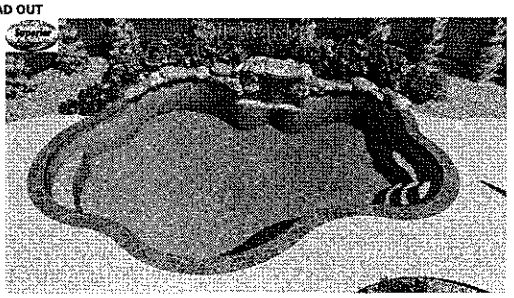

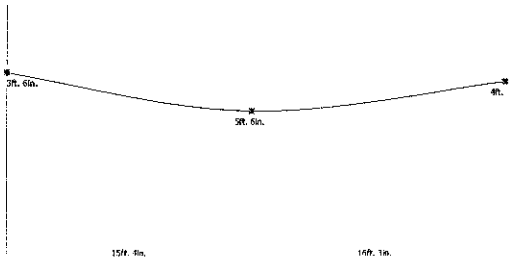


Jon & Nancy Vanderpool
128 Walden Drive
Mooresville, NC 28115
Cell# 704 310 6856

- ***Pool Size*** *- 32' x 15' x 22' Perimeter ft. = 90 Surface area = 510sq. ft.*
- ***Shape*** *- Custom Freeform shape with 4 ton grotto water feature*
- ***Depth*** *- 3.5' to 5'.6" to 4'deep*
- ***Plans*** *- Full set of print*
- ***Permits*** *- All required by county*
- ***Excavation*** *- Large machine with dirt spread on property*
- ***Frame*** *- Rebar all #3 steel with 12" bond beam 8" walls*
- ***Shell*** *- 100% Gunite* **(Transferable Lifetime Warranty)**
- ***Steps*** *- set of 3 oversized custom steps with benches to each side*
- ***Bench*** *- large 6' bench per design*
- ***Main Drains*** *- (2) with* ***FREE UPGRADE:*** *Anti-vortex covers for child safety*
- ***Skimmers*** *- (1) largemouth cover with removable basket*
- ***Vacuum Line*** *- Dedicated vacuum line for cleaner*
- ***Cleaner*** *- Polaris 360 cleaner*
- ***Returns*** *- 2" plumbing lines with 5 returns*
- ***Coping*** *- Tennessee Flagstone*
- ***Tile*** *- One row 6" frost-proof waterline* ***(Choice TridentTRU SEASIDE)***
- ***Pump*** *- Jandy 2.0 Horsepower Flow Pro VS pump for pool and spa,*
- ***Filter*** *- Jandy CV340 Cartridge Filter*
- ***Light*** *- (2) LED color changing lights for the pool*
- ***Freeze Control*** *-Sensor built into system*
- ***Timer*** *- Autotimer for pool and cleaner*

- ***Chemicals*** *- Aqua Pure Salt System*
- ***Deck*** *- 600 sq. ft. Pavestone Pavers*
- ***Grotto*** *-4 Ton grotto with 30" of small rock boilder waterline coping*
- ***Interior finish*** *- Smooth quartz* ***(Color Choice Sahara)***
- ***Startup*** *- Balance* ***ALL*** *chemicals*
- ***Instructions on ALL equipment***
- ***Complete jobsite cleanup***
- ***Pool Service*** *- 30 days of*

I have reviewed and I give my approval to proceed with the construction of this project.

X _____

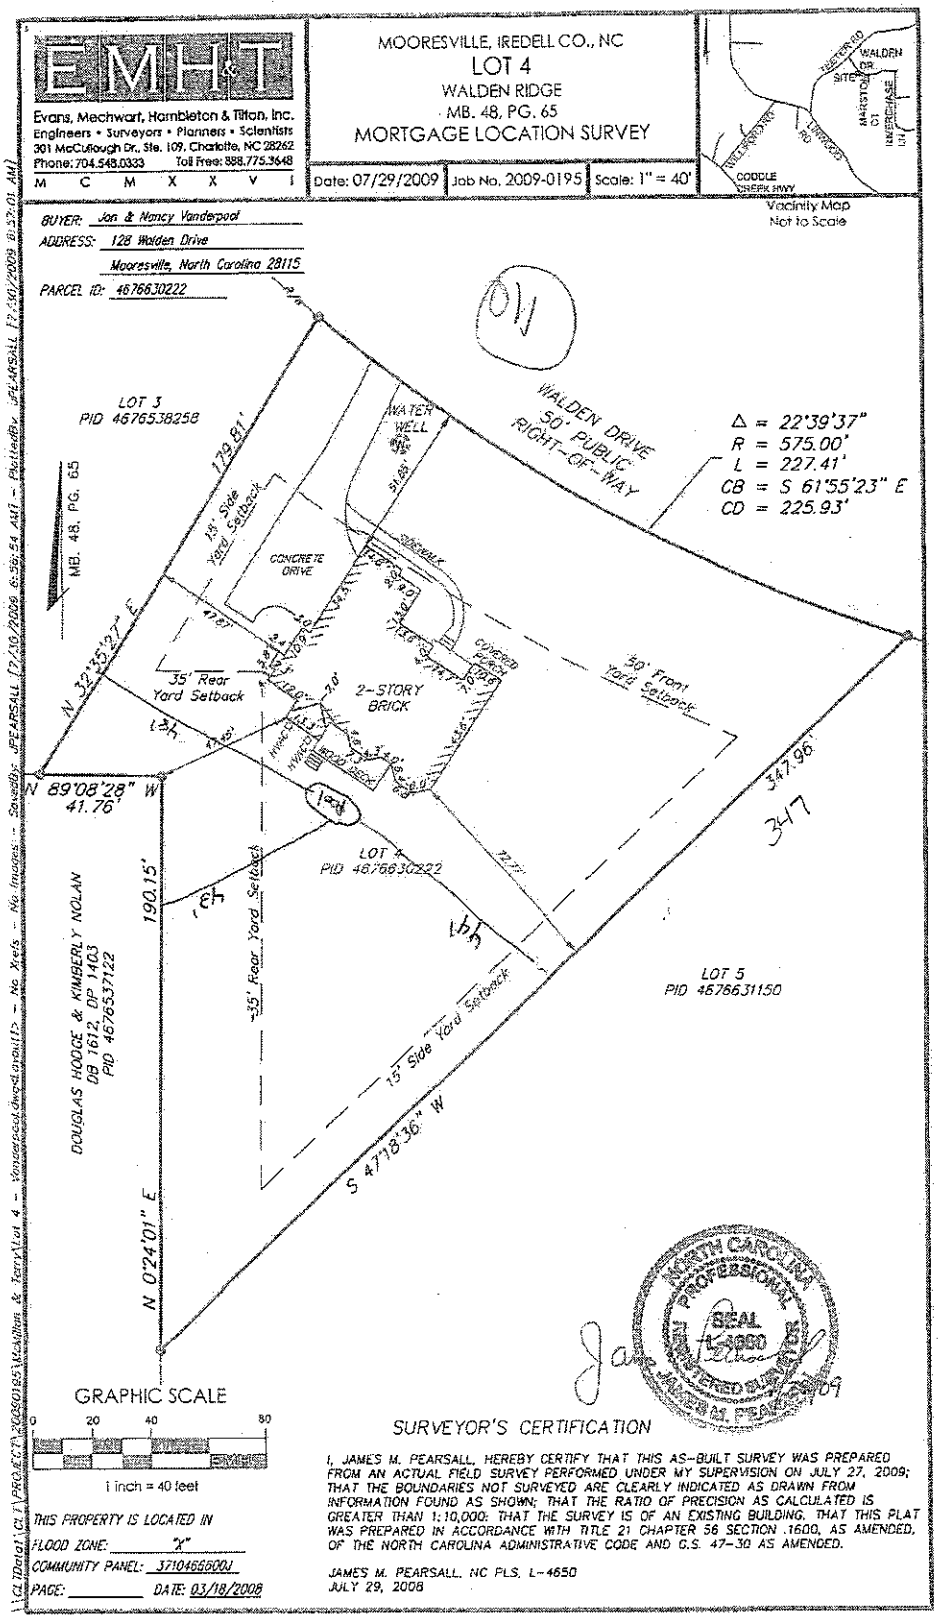

I:\Cad Data\Cad Files\PROJECTS\2009\0195\Walden & Terry\Lot 4 - Vanderpool.dwg, 7/29/2009 8:56:54 AM, - Platted By: JPEARSALL [7/29/2009 8:56:54 AM] - No Xrefs - No Images: -