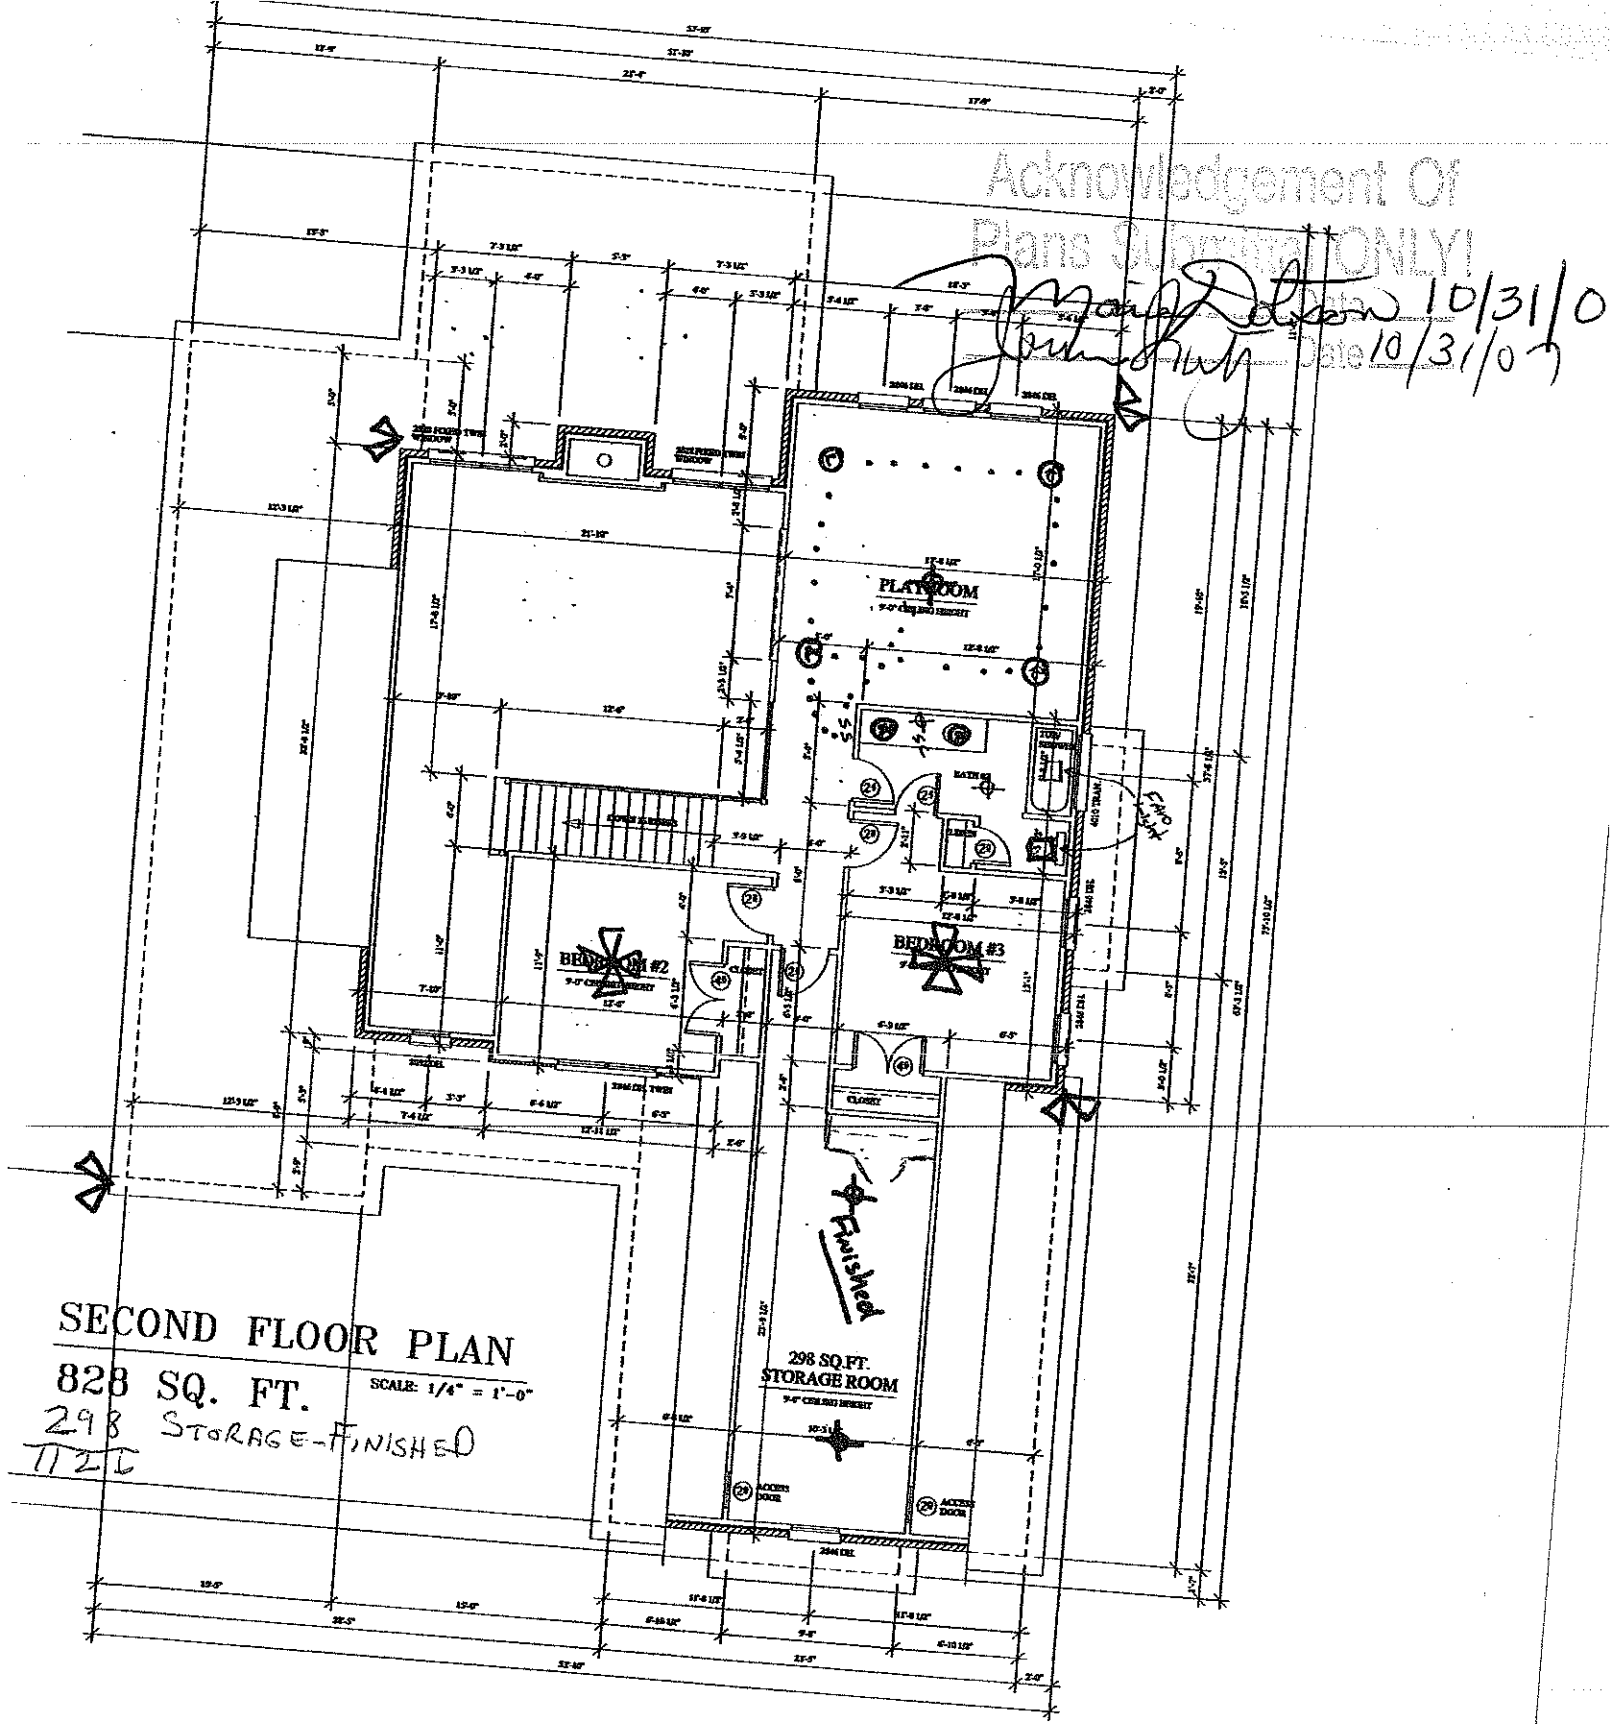


Acknowledgement Of
Plans Submitted ONLY!
Date 10/31/07
Date 10/31/07


SECOND FLOOR PLAN
828 SQ. FT.
SCALE: 1/4" = 1'-0"
298 STORAGE-FINISHED
11 2 L

Four Floods

LUTZ
RESIDENCE

RESIDENTIAL DESIGNER
JEFFREY D. GRAY

GRAY
DESIGN

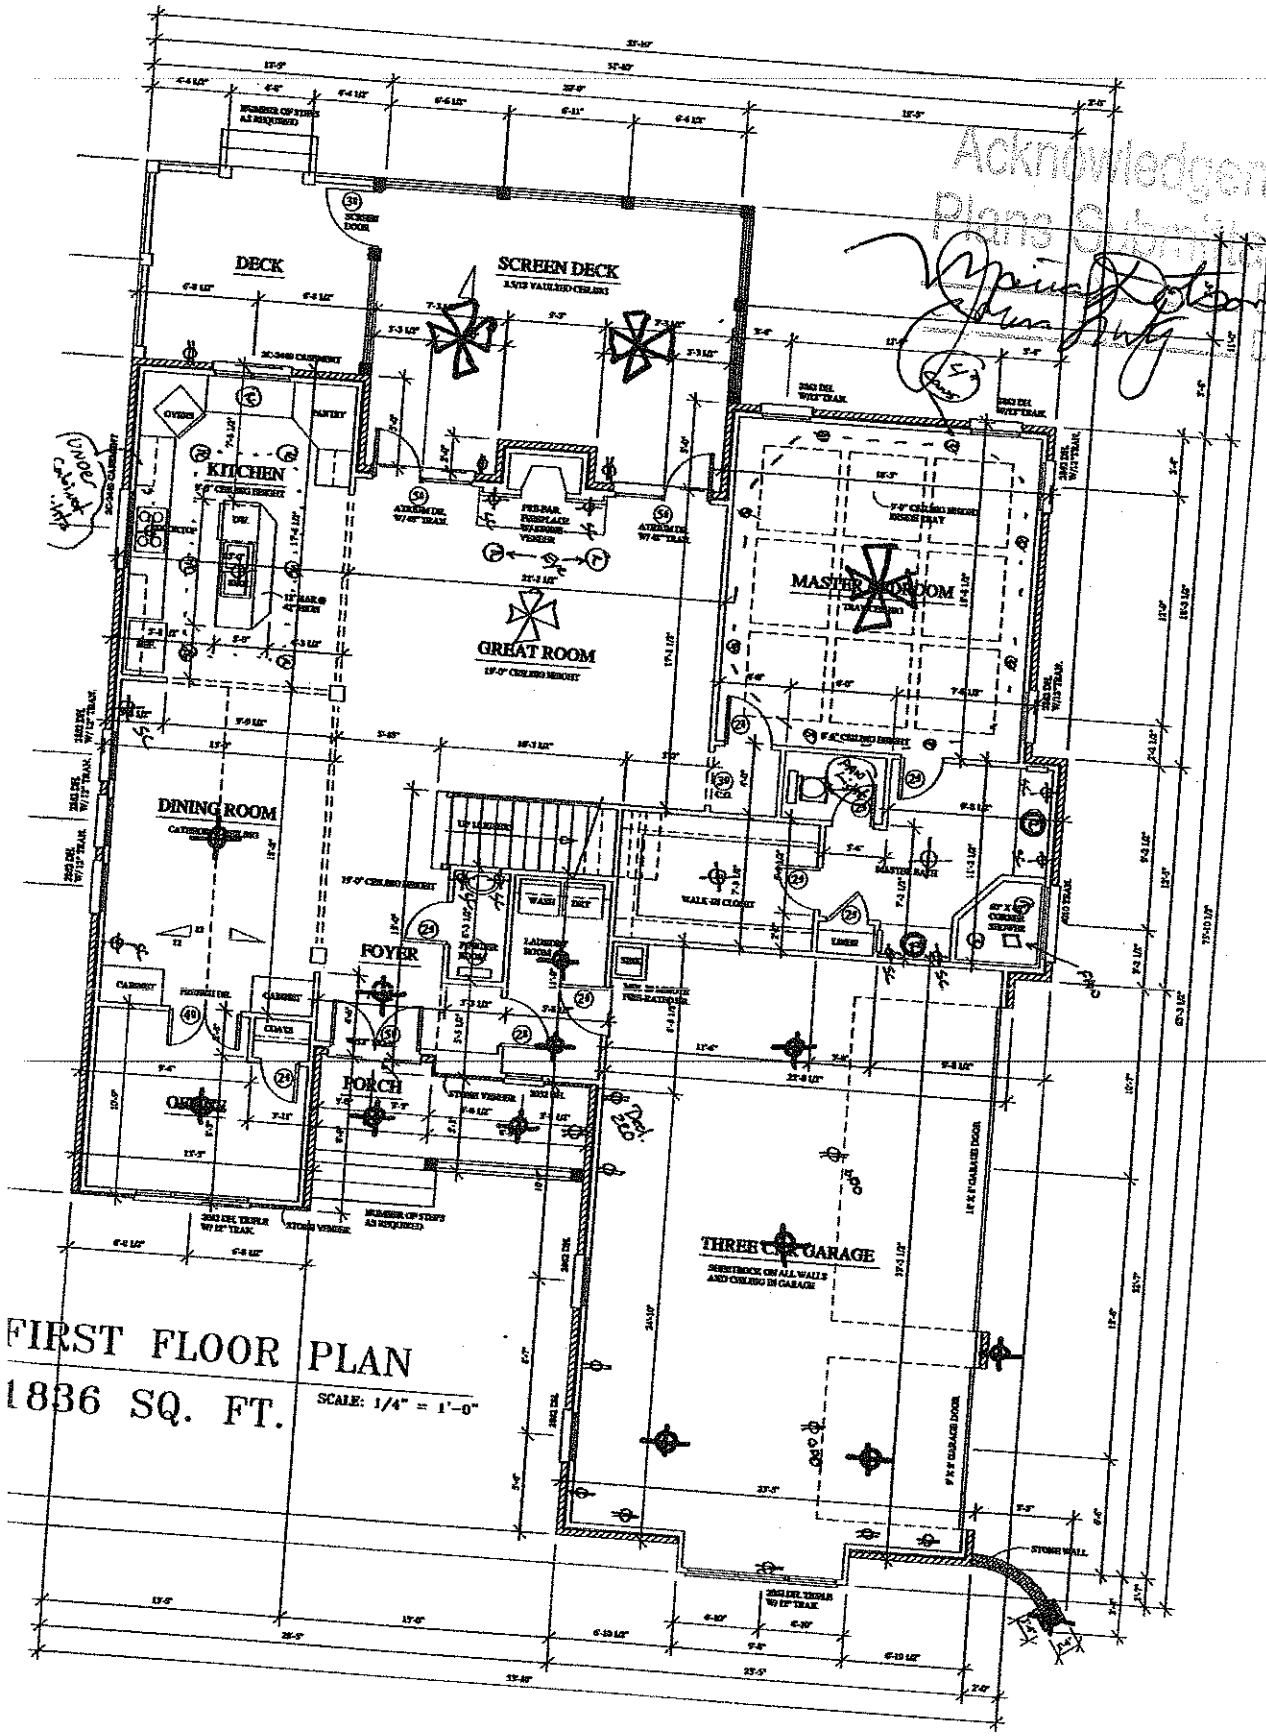

Acknowledgement Of
Plans Submitted ONLY!
Date 10/31/07
Date 10/31/07

FIRST FLOOR PLAN

1836 SQ. FT.

SCALE: 1/4" = 1'-0"

LUTZ RESIDENCE

GRAY