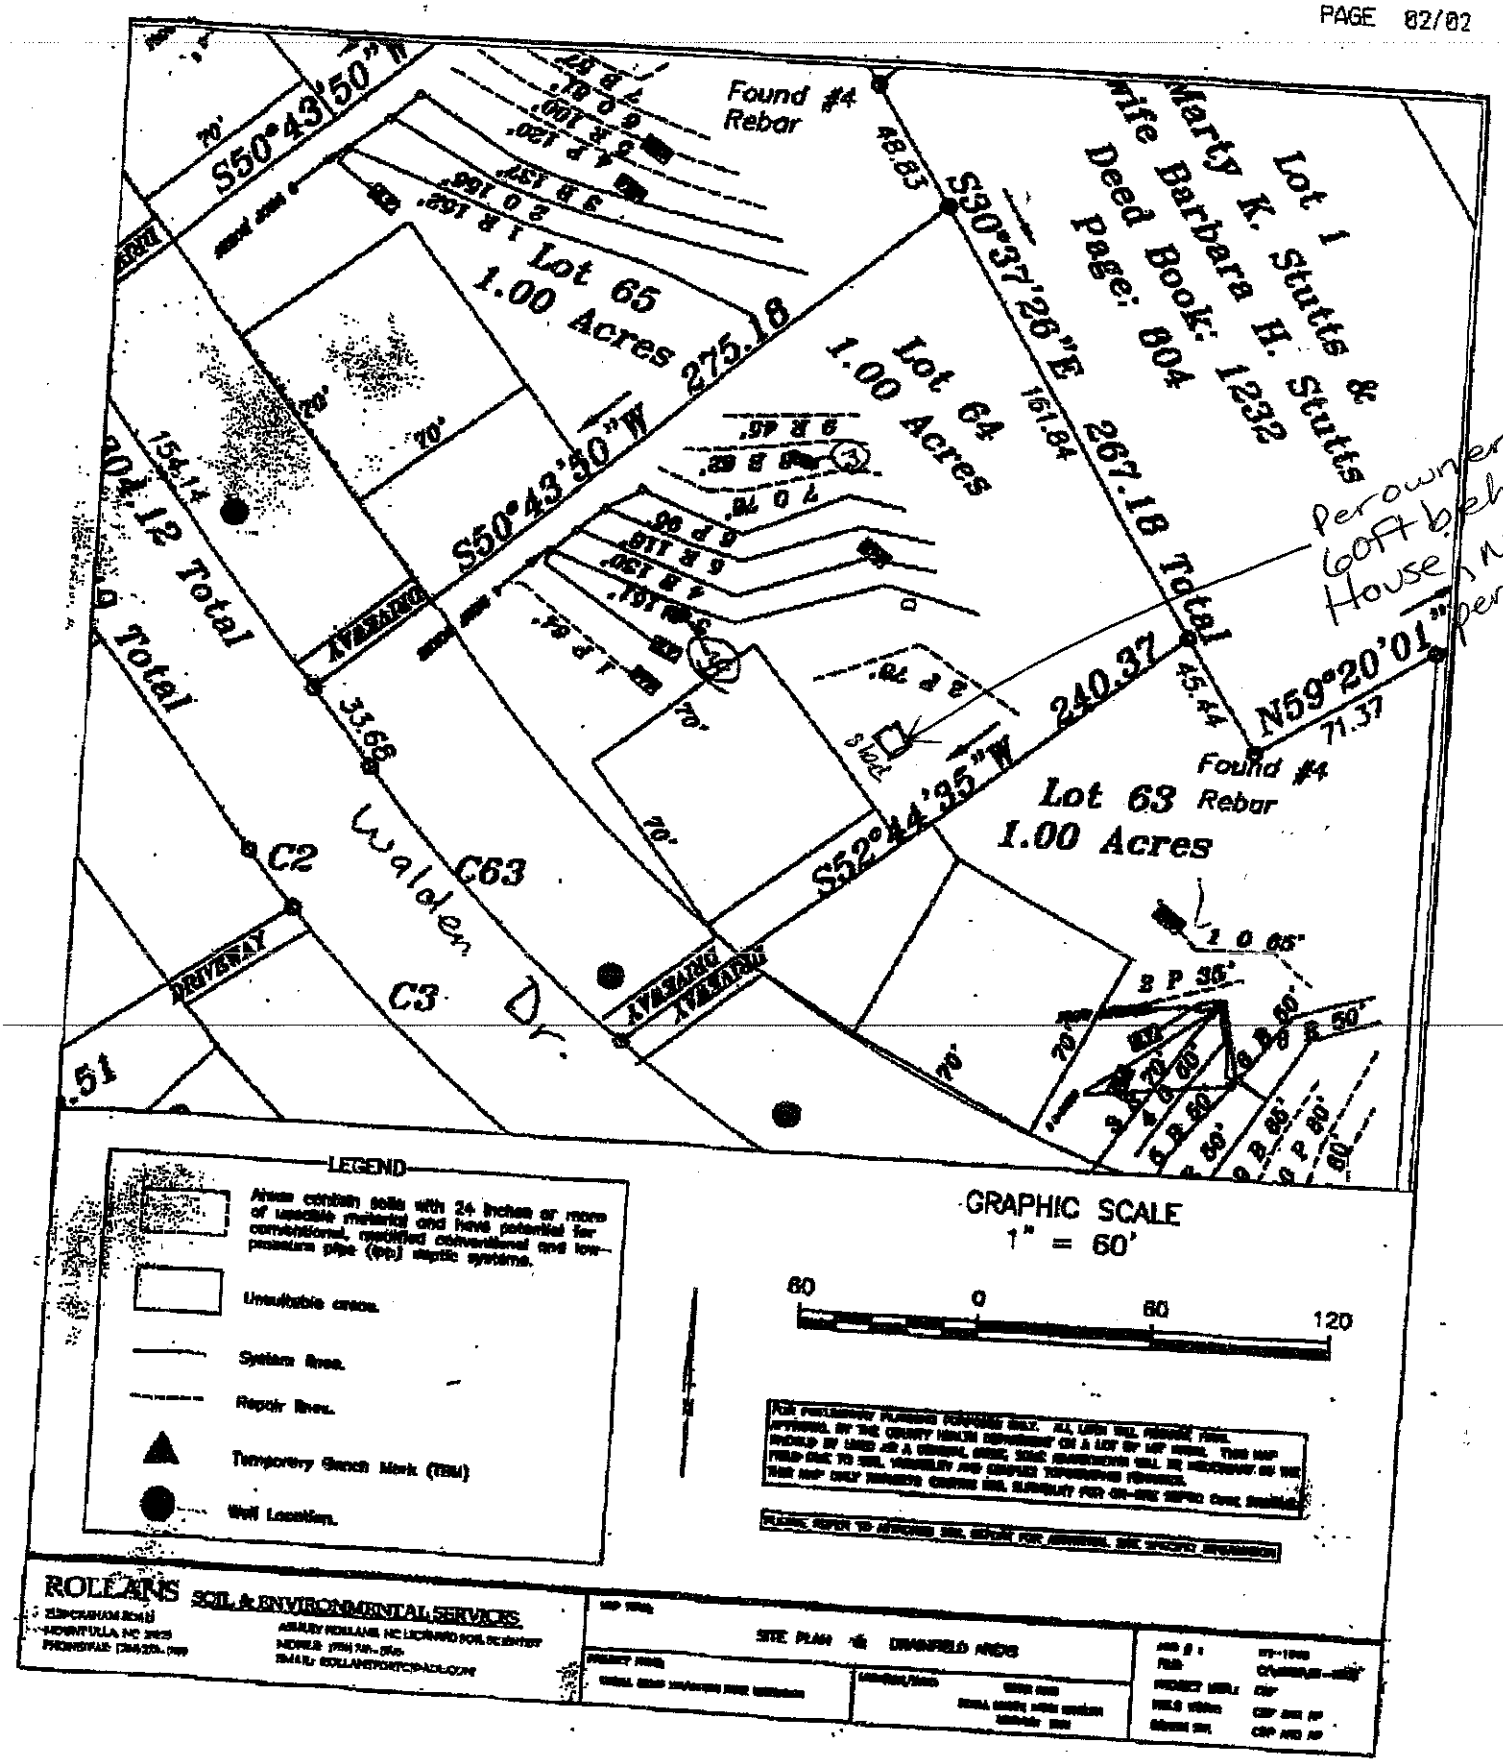

Found #4 Rebar
Lot 1
Marty K. Stutts &
wife Barbara H. Stutts
Deed Book: 1232
Page: 604
S30°37'26"E 267.18 Total
48.83
151.84
Lot 65
1.00 Acres
275.18
S50°43'50"W
Lot 64
1.00 Acres
Lot 63
1.00 Acres
S52°44'35"W 240.37
45.44
N59°20'01"
71.37
Found #4 Rebar
154.14
204.12 Total
33.66
C2
C63
C3
Walden Dr.
DRIVEWAY
EASEMENT
70'
Per owner Golf behind House, Not permanent
LEGEND
Areas contain soils with 24 inches or more of useable material and have potential for conventional, modified conventional and low-pressure pipe (lpp) septic systems.
Unsuitable areas.
System lines.
Repair lines.
Temporary Bench Mark (TBM)
Well Location.
GRAPHIC SCALE
1" = 60'
60 0 60 120
ROLLANS SOIL & ENVIRONMENTAL SERVICES
SITE PLAN - DRAINFIELD AREAS