IREDELL COUNTY HEATLH DEPARTMENT

PAGE 2: *SITE PLAN WORKSHEET*

SEE THE SAMPLE SITE PLAN BELOW. INCOMPLETE SITE PLANS WILL BE RETURNED TO YOU FOR COMPLETION AND MAY RESULT IN A DELAY IN THE ISSUANCE OF YOUR SEPTIC SYSTEM PERMIT!!!

Place an (X) beside each item as you complete the site plan:

- ✓ Property Line measurements are clearly identified…
- ✓ All proposed structures are indicated…
  SHOW: proposed house or business footprint, wells, water lines, patios, pools and decks, and any other item that will occupy space on the site
- ___ Front and side setbacks from property line…
- ___ Preferred driveway location and configuration, preferred well location…
- ___ Area you prefer your septic system to be placed…
- ✓ North arrow, or other sufficient indicator of direction…


Circle N/A on the following if appropriate:


- ___ Location of septic systems and wells within 100' of your property… N/A
- ___ Location of easements and rights of ways on your property… N/A
- ___ Location of any designated wetlands on the property… N/A


Signature: M. [illegible] 5-22-12

Property owner or owner's legal representative signature (SIGNATURE REQUIRED) — DATE

USE THIS SPACE TO DRAW YOUR SITE PLAN

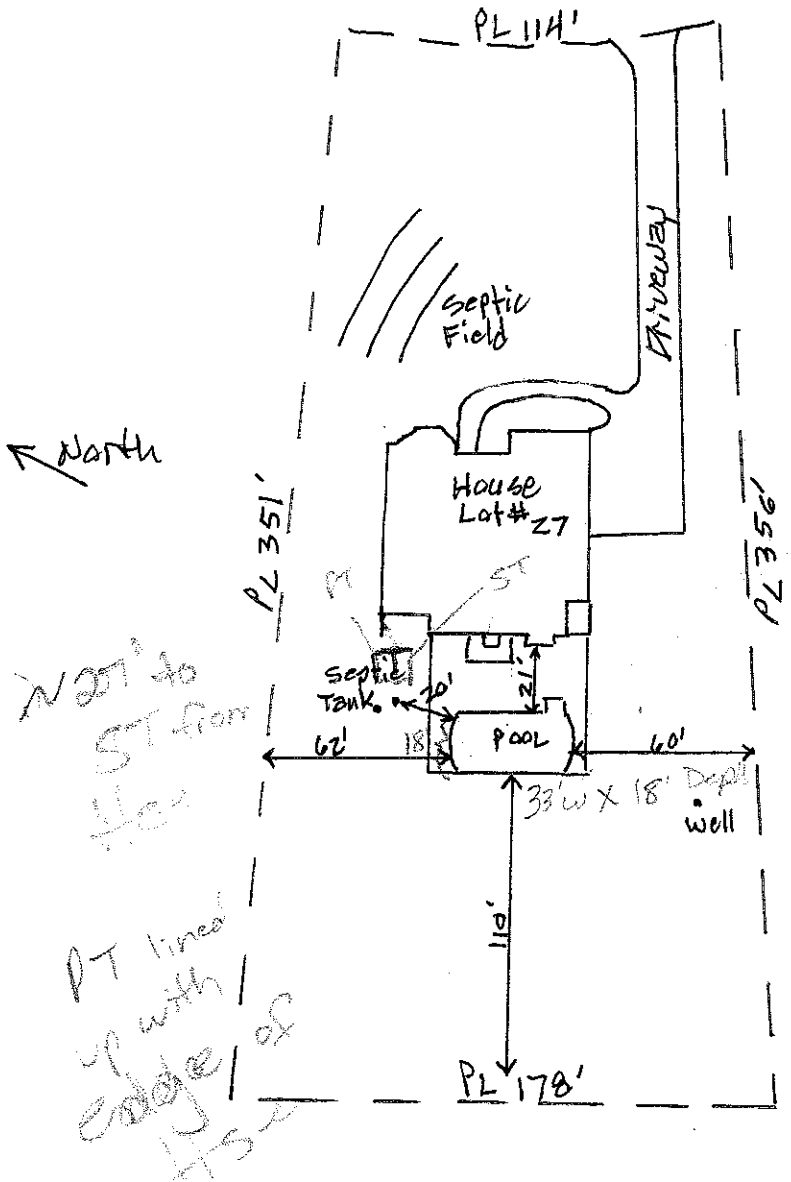

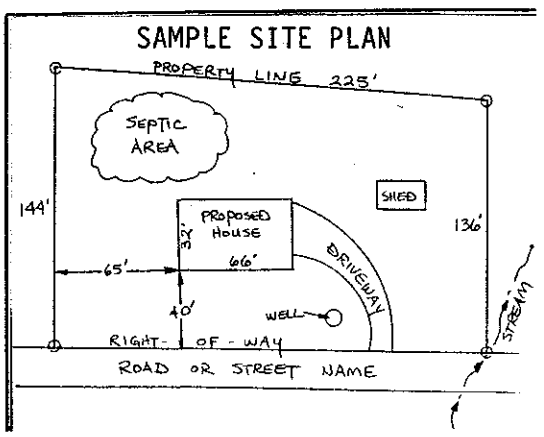

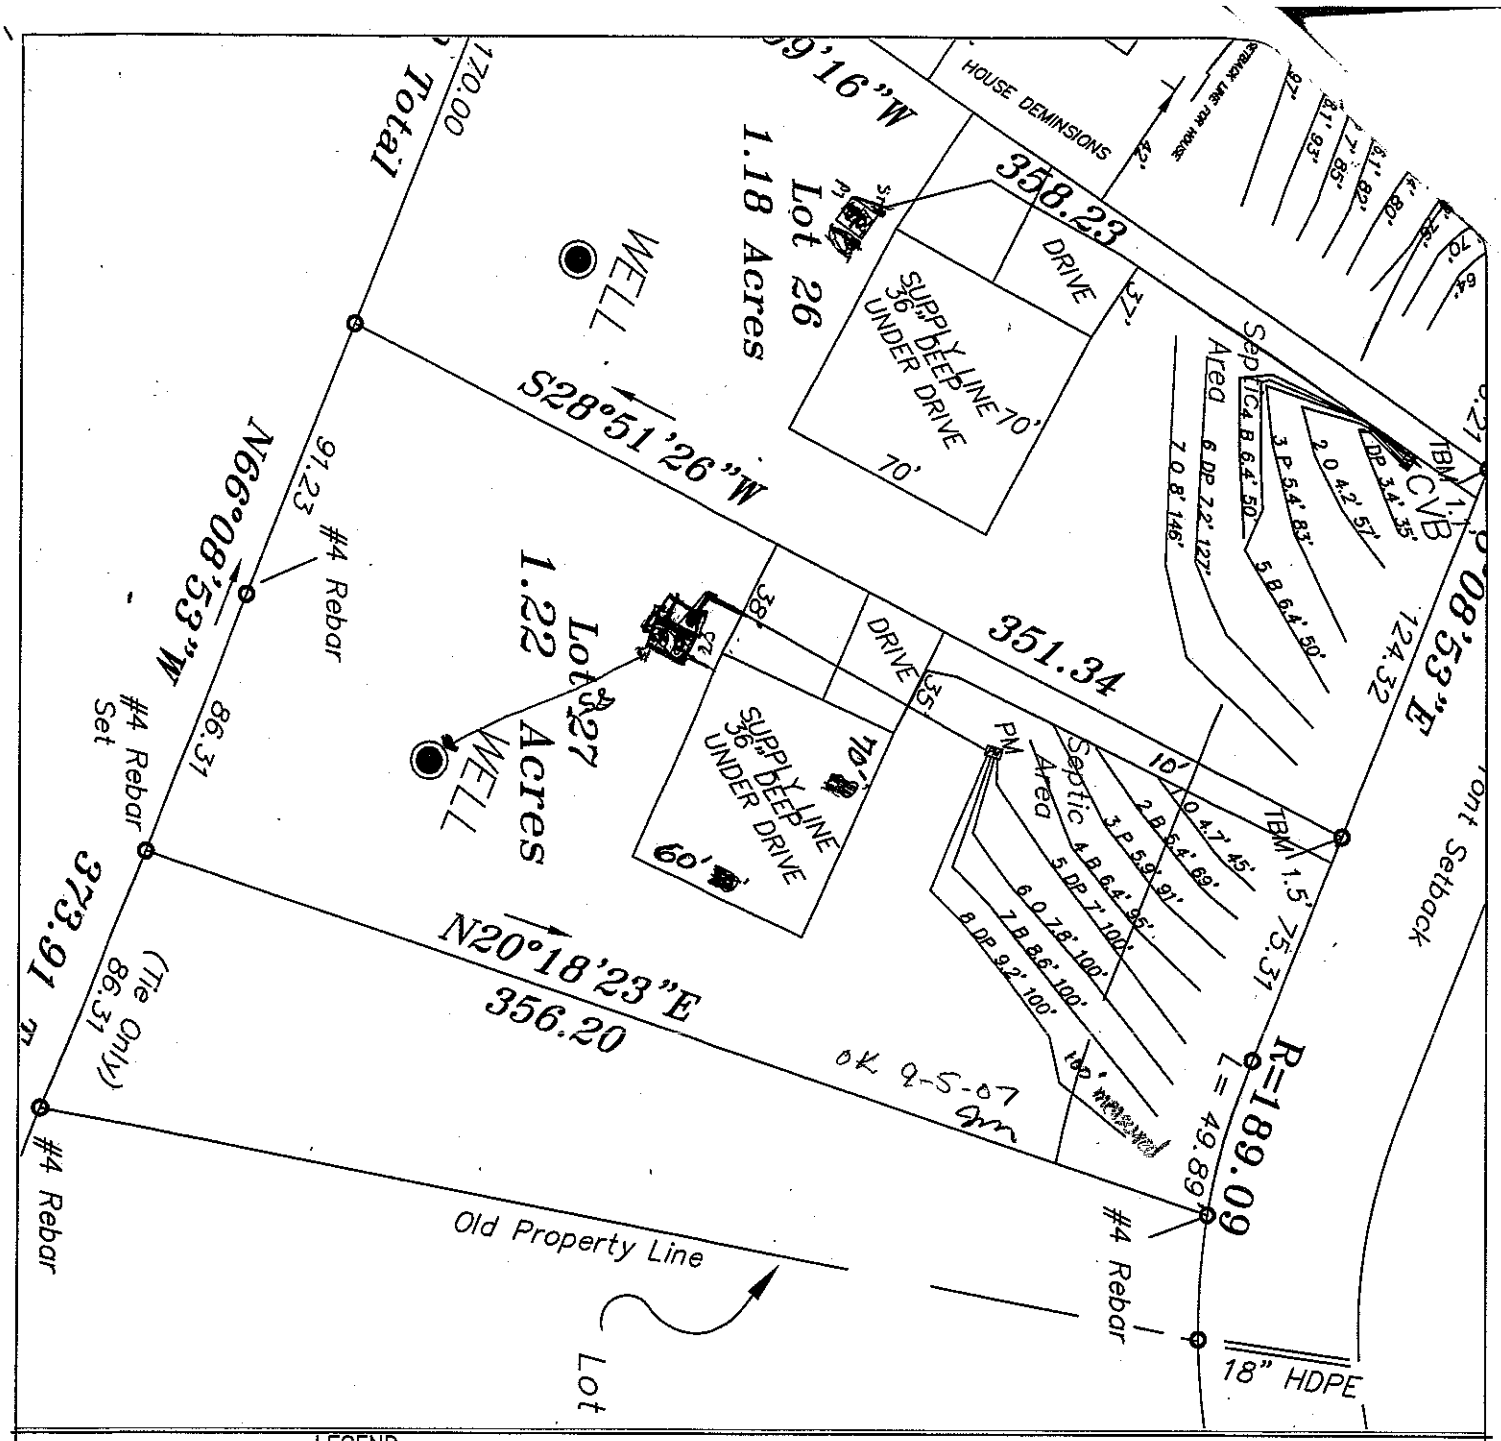

LEGEND

House Box.

System lines.

Repair lines.

House Corner Shot.

T.B.M.

GRAPHIC SCALE

1" = 60'

60 0 60 120

FOR PRELIMINARY PLANNING PURPOSES ONLY. ALL LOTS WILL REQUIRE FINAL APPROVAL BY THE COUNTY HEALTH DEPARTMENT ON A LOT BY LOT BASIS. THIS MAP SHOULD BY USED AS A GENERAL GUIDE, SOME ADJUSTMENTS WILL BE NECESSARY IN THE FIELD DUE TO SOIL VARIABILITY AND COMPLEX TOPOGRAPHIC FEATURES. THIS MAP ONLY REFLECTS EXISTING SOIL SUITABILITY FOR ON-SITE SEPTIC TANK SYSTEMS.

PLEASE REFER TO ATTACHED SOIL REPORT FOR ADDITIONAL SITE SPECIFIC INFORMATION

ROLLANS SOIL & ENVIRONMENTAL SERVICES

2120 GRAHAM ROAD
MOUNT ULLA, NC 28125
PHONE/FAX: (704) 278-0989

ASHLEY ROLLANS, NC LICENSED SOIL SCIENTIST
MOBILE: (704) 746-5046
EMAIL: ROLLANSFORTCJ@AOL.COM

MAP TITLE:	SITE PLAN & DRAINFIELD AREAS	JOB # :	01-1069
PROJECT NAME: WALDEN RIDGE	LOCATION/DATE: PERTH ROAD IREDELL COUNTY, NORTH CAROLINA FEBRUARY 2007	FILE:	C:\JOBS\01-1069
		PROJECT MGR.:	C.B.F.
		FIELD WORK:	C.B.F. & A.L.P.
		DRAWN BY:	C.B.F.