OK SC

APPROVED JUN 01 2015

ROLLANS *Soil & Environmental Services, PA.*

P.O. Box 832, Mooresville, NC 28115 Phone: (704) 746-5046 Fax: (704) 278-0989


Ashley Rollans, NC Licensed Soil Scientist
Mobile: (704) 746-5046
Email: rollans.ashley@yahoo.com

Attached is an Existing System Inspection of An Accepted System with Gravity Distribution for a Proposed Pool on Lot 43 Walden Ridge Subdivision, 120 Walnut Hill Ct., (PIN#:4676728117), Iredell County, North Carolina.

Contents:

	Page
Environmental Health Requirements (Green Sheet)	1
Septic Application	2-3
Zoning Application	4
Site Plans	5-7
Operations Permit	8

May 25, 2015
Project #: 01-3020
Design By: Rollans Soil & Environmental Services, PA

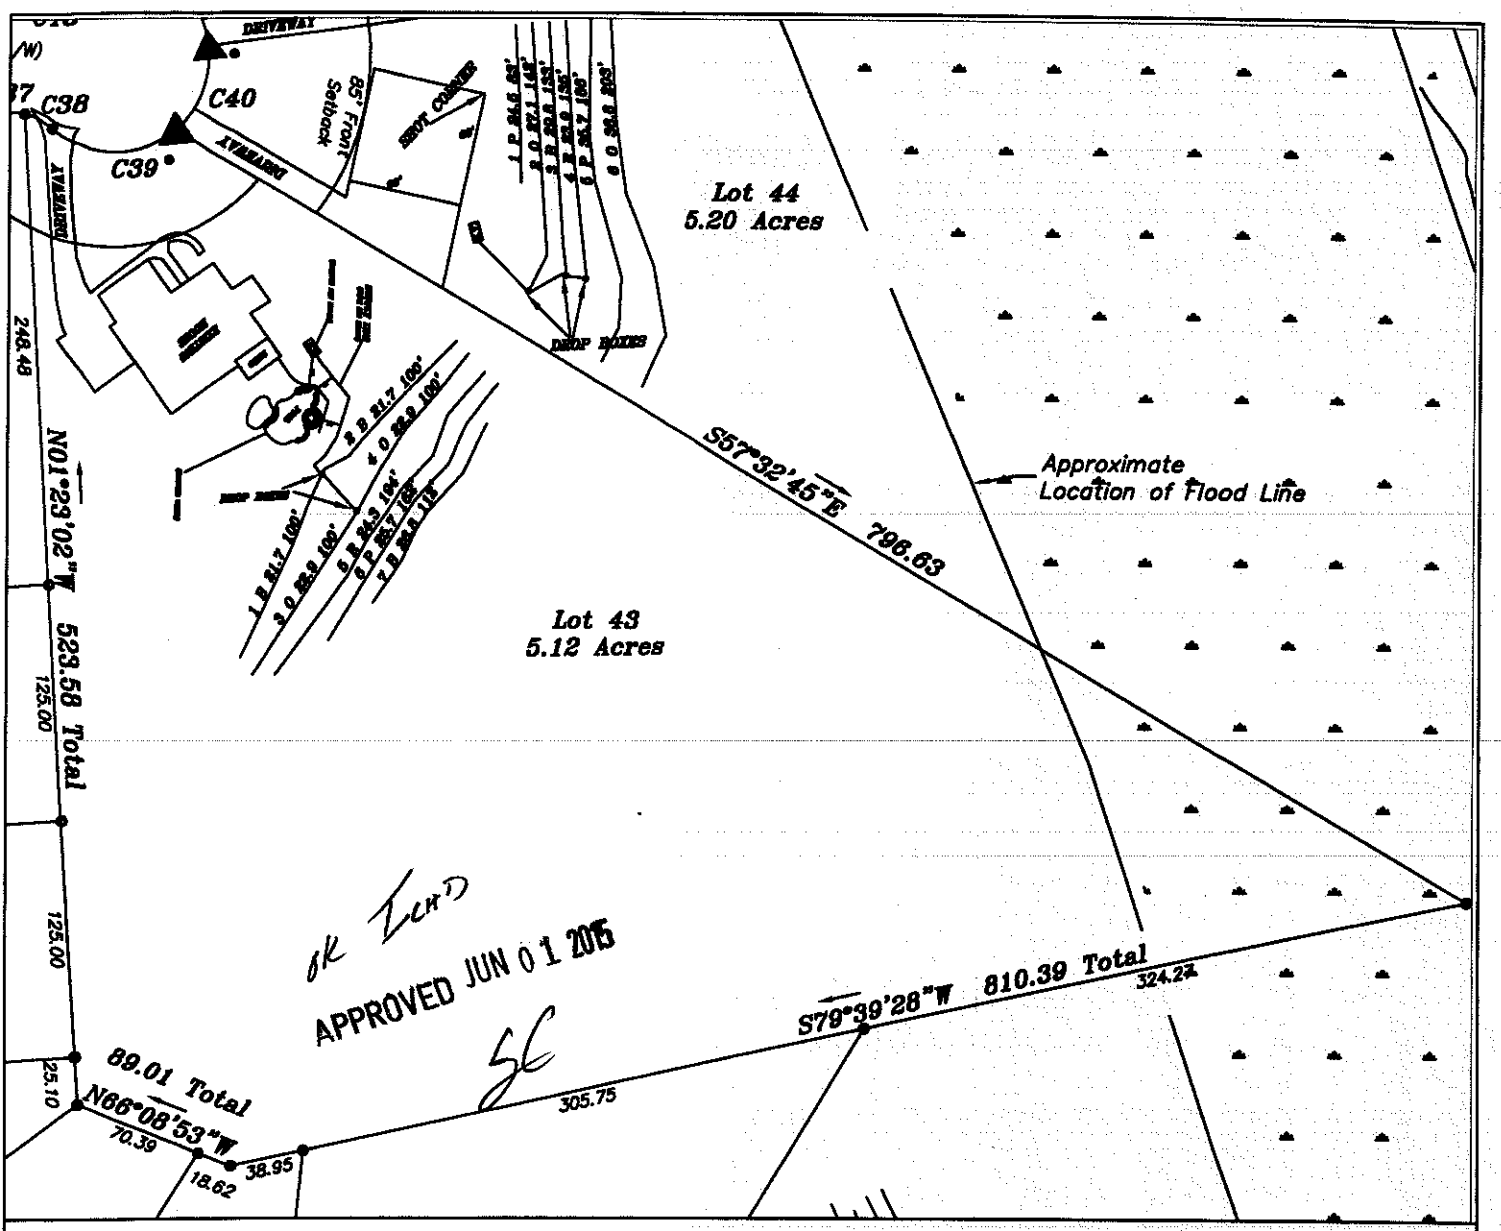

LEGEND

- Areas contain soils with 24 inches or more of useable material and have potential for conventional, modified conventional and low-pressure pipe (lpp) septic systems.
- Unsuitable areas.
- System lines.
- Repair lines.
- Temporary Bench Mark (TBM)
- Well Location.

GRAPHIC SCALE

1" = 100'

100 0 100 200

FOR PRELIMINARY PLANNING PURPOSES ONLY. ALL LOTS WILL REQUIRE FINAL APPROVAL BY THE COUNTY HEALTH DEPARTMENT ON A LOT BY LOT BASIS. THIS MAP SHOULD BY USED AS A GENERAL GUIDE, SOME ADJUSTMENTS WILL BE NECESSARY IN THE FIELD DUE TO SOIL VARIABILITY AND COMPLEX TOPOGRAPHIC FEATURES.
THIS MAP ONLY REFLECTS EXISTING SOIL SUITABILITY FOR ON-SITE SEPTIC TANK SYSTEMS.

PLEASE REFER TO ATTACHED SOIL REPORT FOR ADDITIONAL SITE SPECIFIC INFORMATION

ROLLANS SOIL & ENVIRONMENTAL SERVICES
2120 GRAHAM ROAD
MOUNT ULLA, NC 28125
PHONE/FAX: (704) 278 - 0989
ASHLEY ROLLANS, NC LICENSED SOIL SCIENTIST
MOBILE: (704) 746 - 5046
EMAIL: ROLLANSFOXTCJ@AOL.COM


MAP TITLE: SITE PLAN & DRAINFIELD AREAS

PROJECT NAME: WINDY GAIN/WILSON RIDGE SUBDIVISION

LOCATION/DATE: SEWER ROAD, RUSSELL COUNTY, NORTH CAROLINA, MAY 2015

JOB # : 01-3020
FILE: C:\JOBS\01-3020
PROJECT MGR.: SAR
FIELD WORK: SAR & CW
DRAWN BY: SAR

UNCLASSIFIED

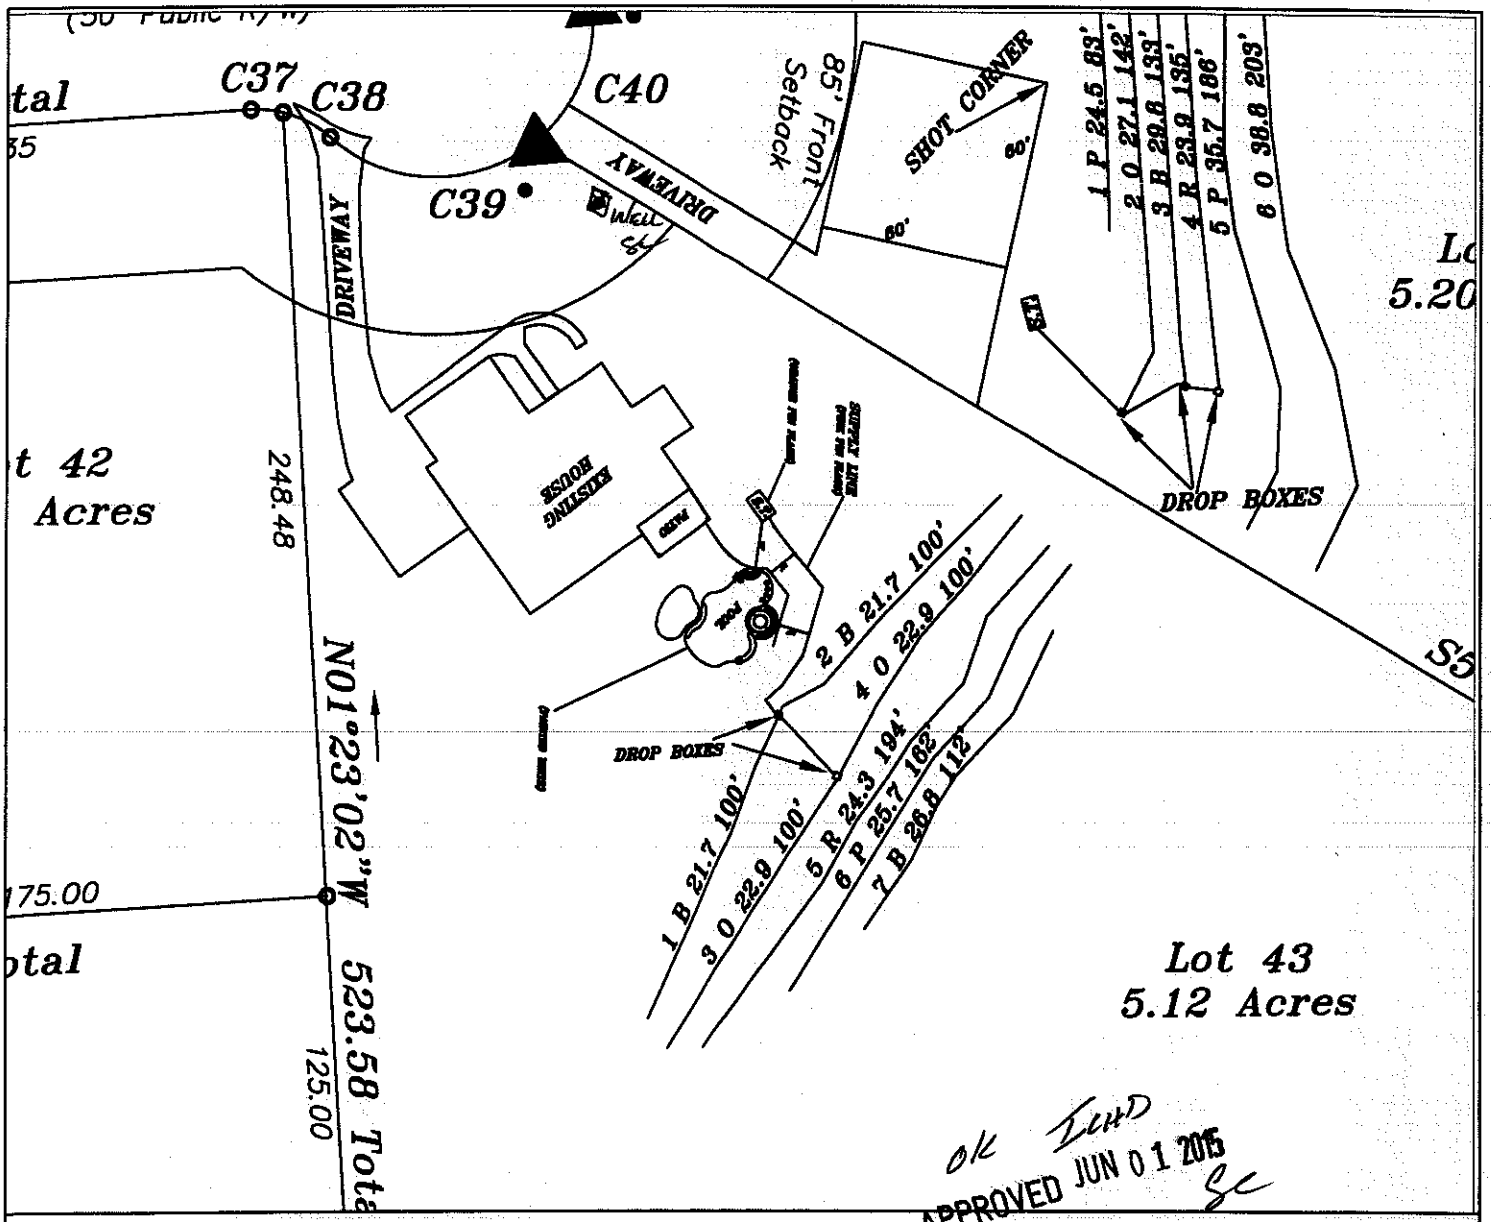

LEGEND

- Areas contain soils with 24 inches or more of useable material and have potential for conventional, modified conventional and low-pressure pipe (lpp) septic systems.
- Unsuitable areas.
- System lines.
- Repair lines.
- Temporary Bench Mark (TBM)
- Well Location.

GRAPHIC SCALE
1" = 60'

60 0 60 120

FOR PRELIMINARY PLANNING PURPOSES ONLY. ALL LOTS WILL REQUIRE FINAL APPROVAL BY THE COUNTY HEALTH DEPARTMENT ON A LOT BY LOT BASIS. THIS MAP SHOULD BY USED AS A GENERAL GUIDE, SOME ADJUSTMENTS WILL BE NECESSARY IN THE FIELD DUE TO SOIL VARIABILITY AND COMPLEX TOPOGRAPHIC FEATURES. THIS MAP ONLY REFLECTS EXISTING SOIL SUITABILITY FOR ON-SITE SEPTIC TANK SYSTEMS.

PLEASE REFER TO ATTACHED SOIL REPORT FOR ADDITIONAL SITE SPECIFIC INFORMATION

ROLLANS SOIL & ENVIRONMENTAL SERVICES
2120 GRAHAM ROAD
MOUNT ULLA, NC 28125
PHONE/FAX: (704) 278 - 0989
ASHLEY ROLLANS, NC LICENSED SOIL SCIENTIST
MOBILE: (704) 746 - 5046
EMAIL: ROLLANSPORTC@AOL.COM

MAP TITLE: SITE PLAN & DRAINFIELD AREAS

PROJECT NAME:

LOCATION/DATE:

JOB # : 01-3020
FILE: C:\JOBS\01-3020
PROJECT MGR.: SAR
FIELD WORK: SAR & CW
DRAWN BY: SAR