

Acknowledgement of Plans Submittal ONLY!

Date


Date

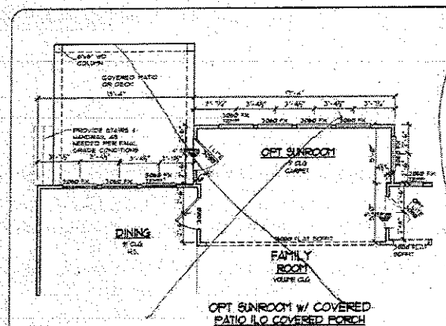


OPT SUNROOM w/ COVERED PATIO ILO COVERED PORCH

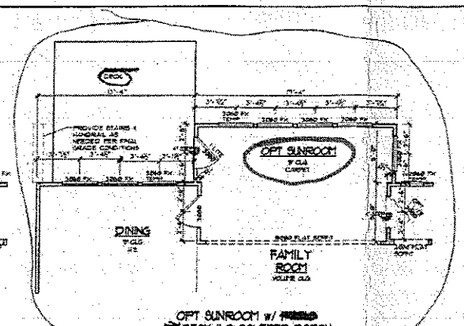


OPT SUNROOM w/ DECK ILO COVERED PORCH

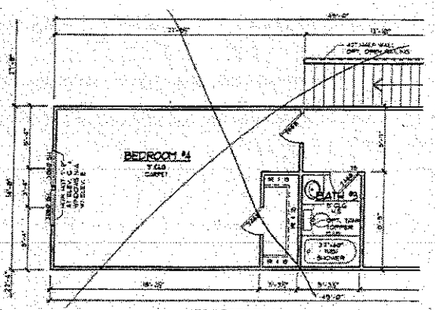


OPT BEDROOM #4

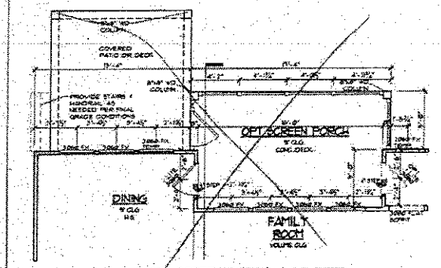


OPT SCREEN PORCH w/ COVERED PATIO ILO COVERED PORCH

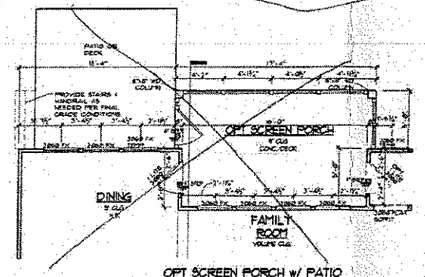

OPT SCREEN PORCH w/ PATIO OR DECK ILO COVERED PORCH

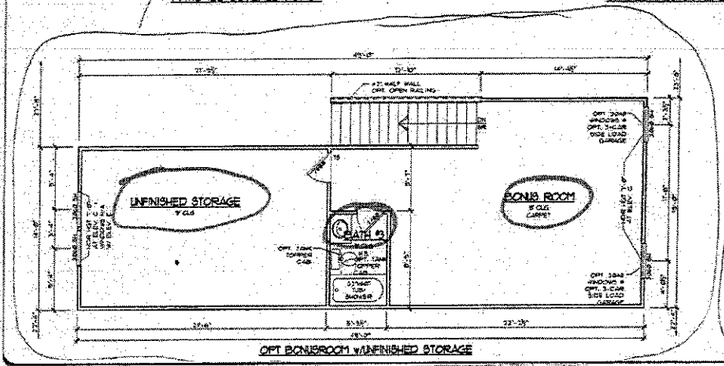

OPT BONUSROOM w/UNFINISHED STORAGE

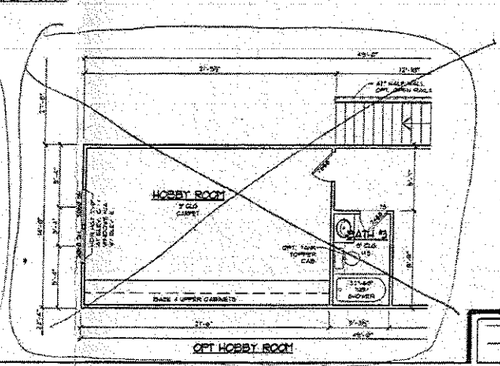

OPT HOBBY ROOM

FLOOR PLAN OPTIONS

SCALE: 1/8" = 1'-0"

PLAN NO.
EDINBURGH

GORDON THOMAS DESIGN GROUP

RELEASE DATES

DIMENSIONS
WIDTH
DEPTH

benchmark
COMMUNITIES
10720 DAVID TAYLOR DRIVE, SUITE 310
CHARLOTTE, NC 28262

PROJECT NO.

SHEET NO.
A3.2

Acknowledgement of
Plans Submittal ONLY!

_____ Date _____

_____ Date _____