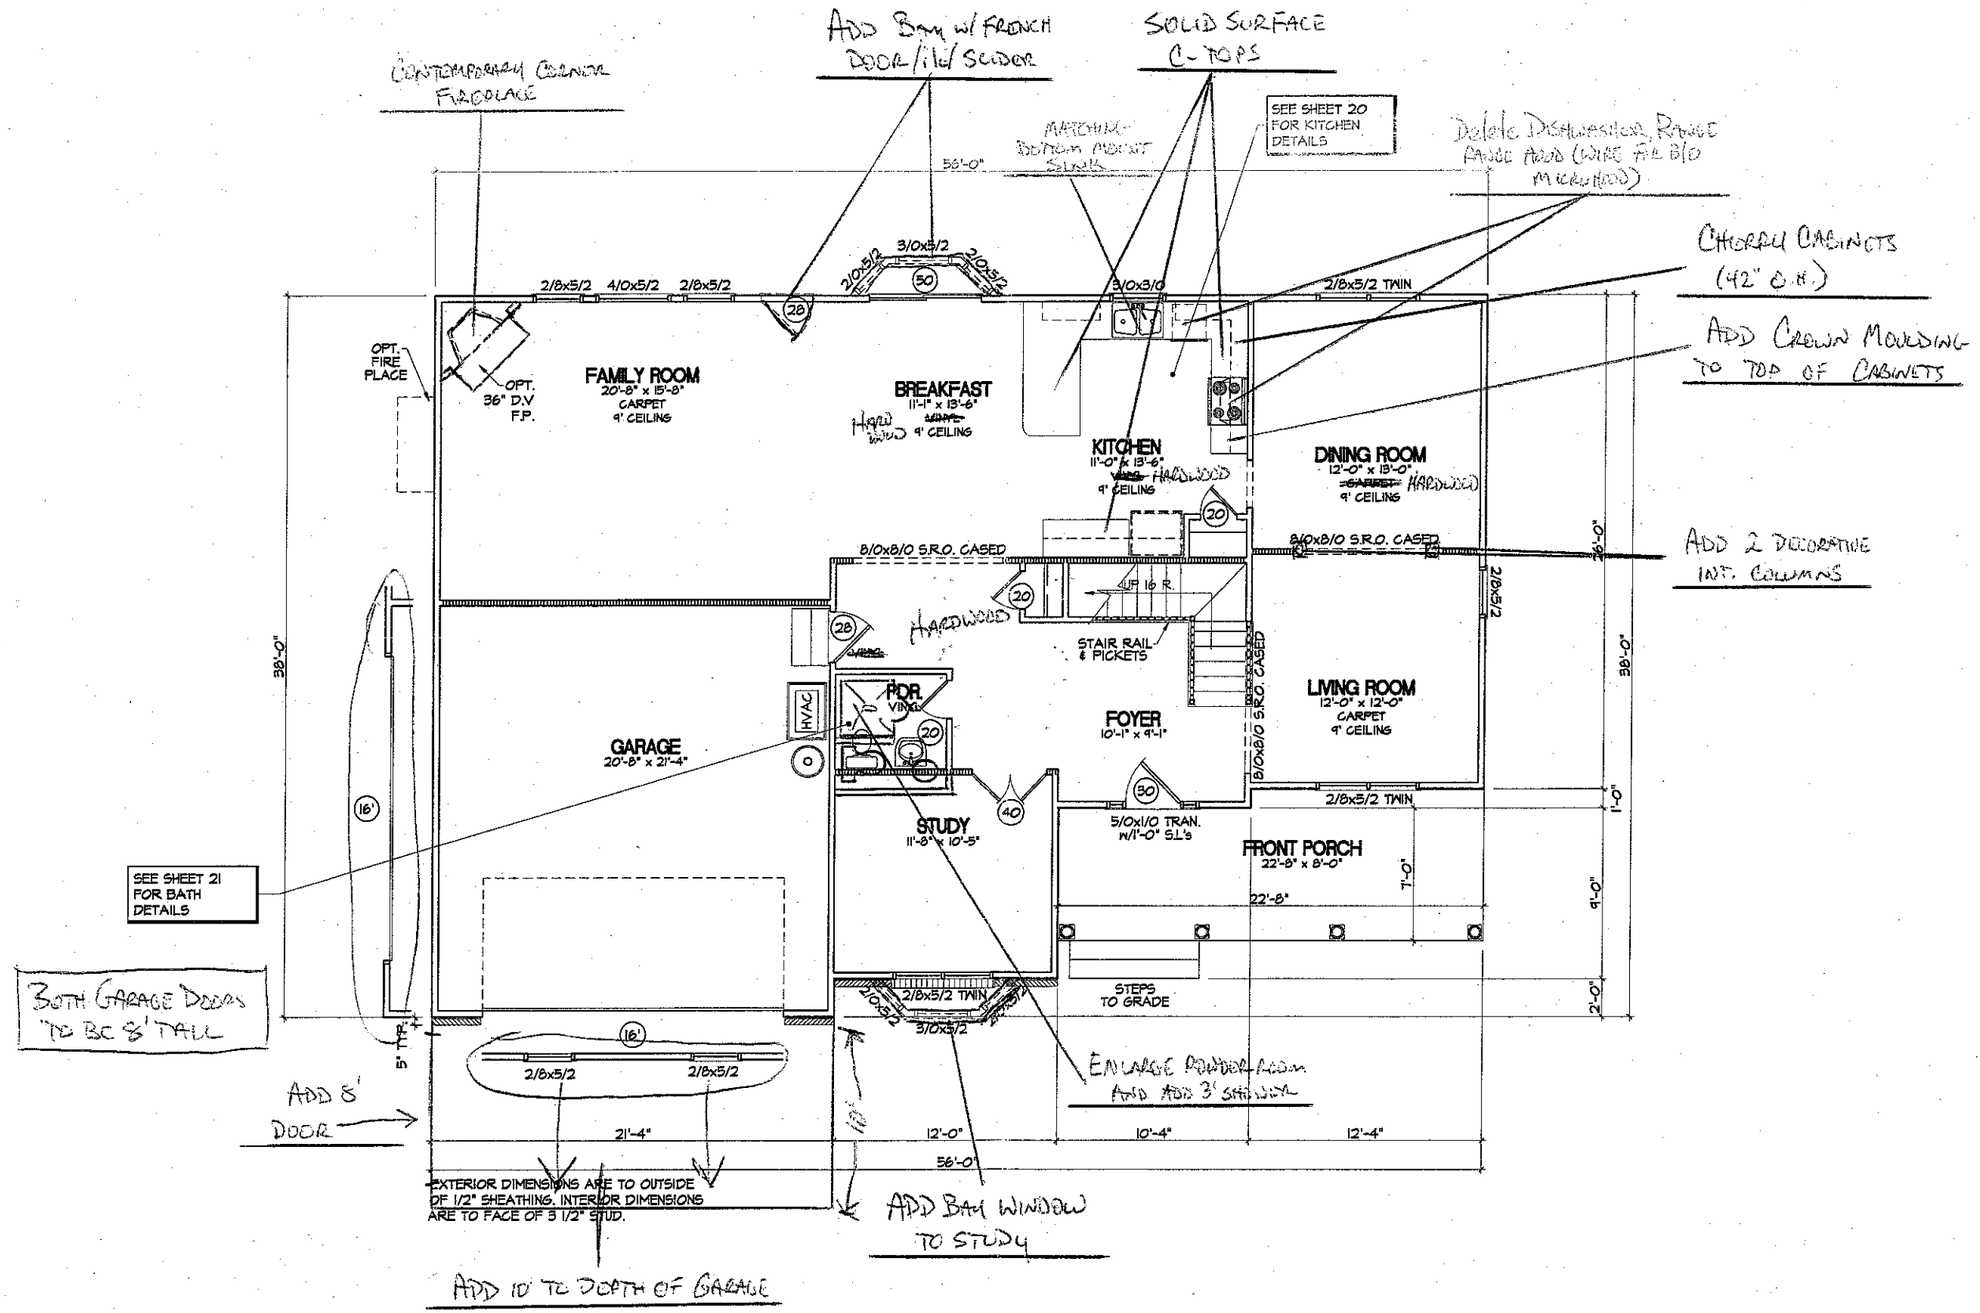


1st FLOOR PLAN
1/8" = 1'-0"

WAYNE HOMES
Building better for less.

REVISIONS	
No.	Date
1	XX-XX-XXXX
2	XX-XX-XXXX
3	XX-XX-XXXX
4	XX-XX-XXXX
5	XX-XX-XXXX
6	XX-XX-XXXX

©COPYRIGHT 2000 WAYNE HOMES

NOTICE
All drawings, specifications and copies thereof are instruments of service and shall remain the property of Wayne Homes and shall not be used on any of these drawings for any other project without written permission from Wayne Homes is strictly prohibited. The owner is protected by federal copyright law.

DO NOT SCALE DRAWINGS
FOR DIMENSIONS NOT SHOWN CONTACT PLAN COORDINATOR FOR CLARIFICATION.

2-2671 - C
1st FLOOR PLAN
SIGNATURE SERIES

DESIGN REFERENCE CODE

DRAWN BY/CHECK BY
ASC-KDH \ SDP

ISSUE DATE
09/29/03

PLAN NUMBER
2671

CAD FILE NAME
2657C005

SHEET NUMBER
C-5
of 22

FILENAME: 2657C005.DWG SCALE: 1:48 LAST SAVED ON 03/19/2001