

HOLLYBROOK - II 12

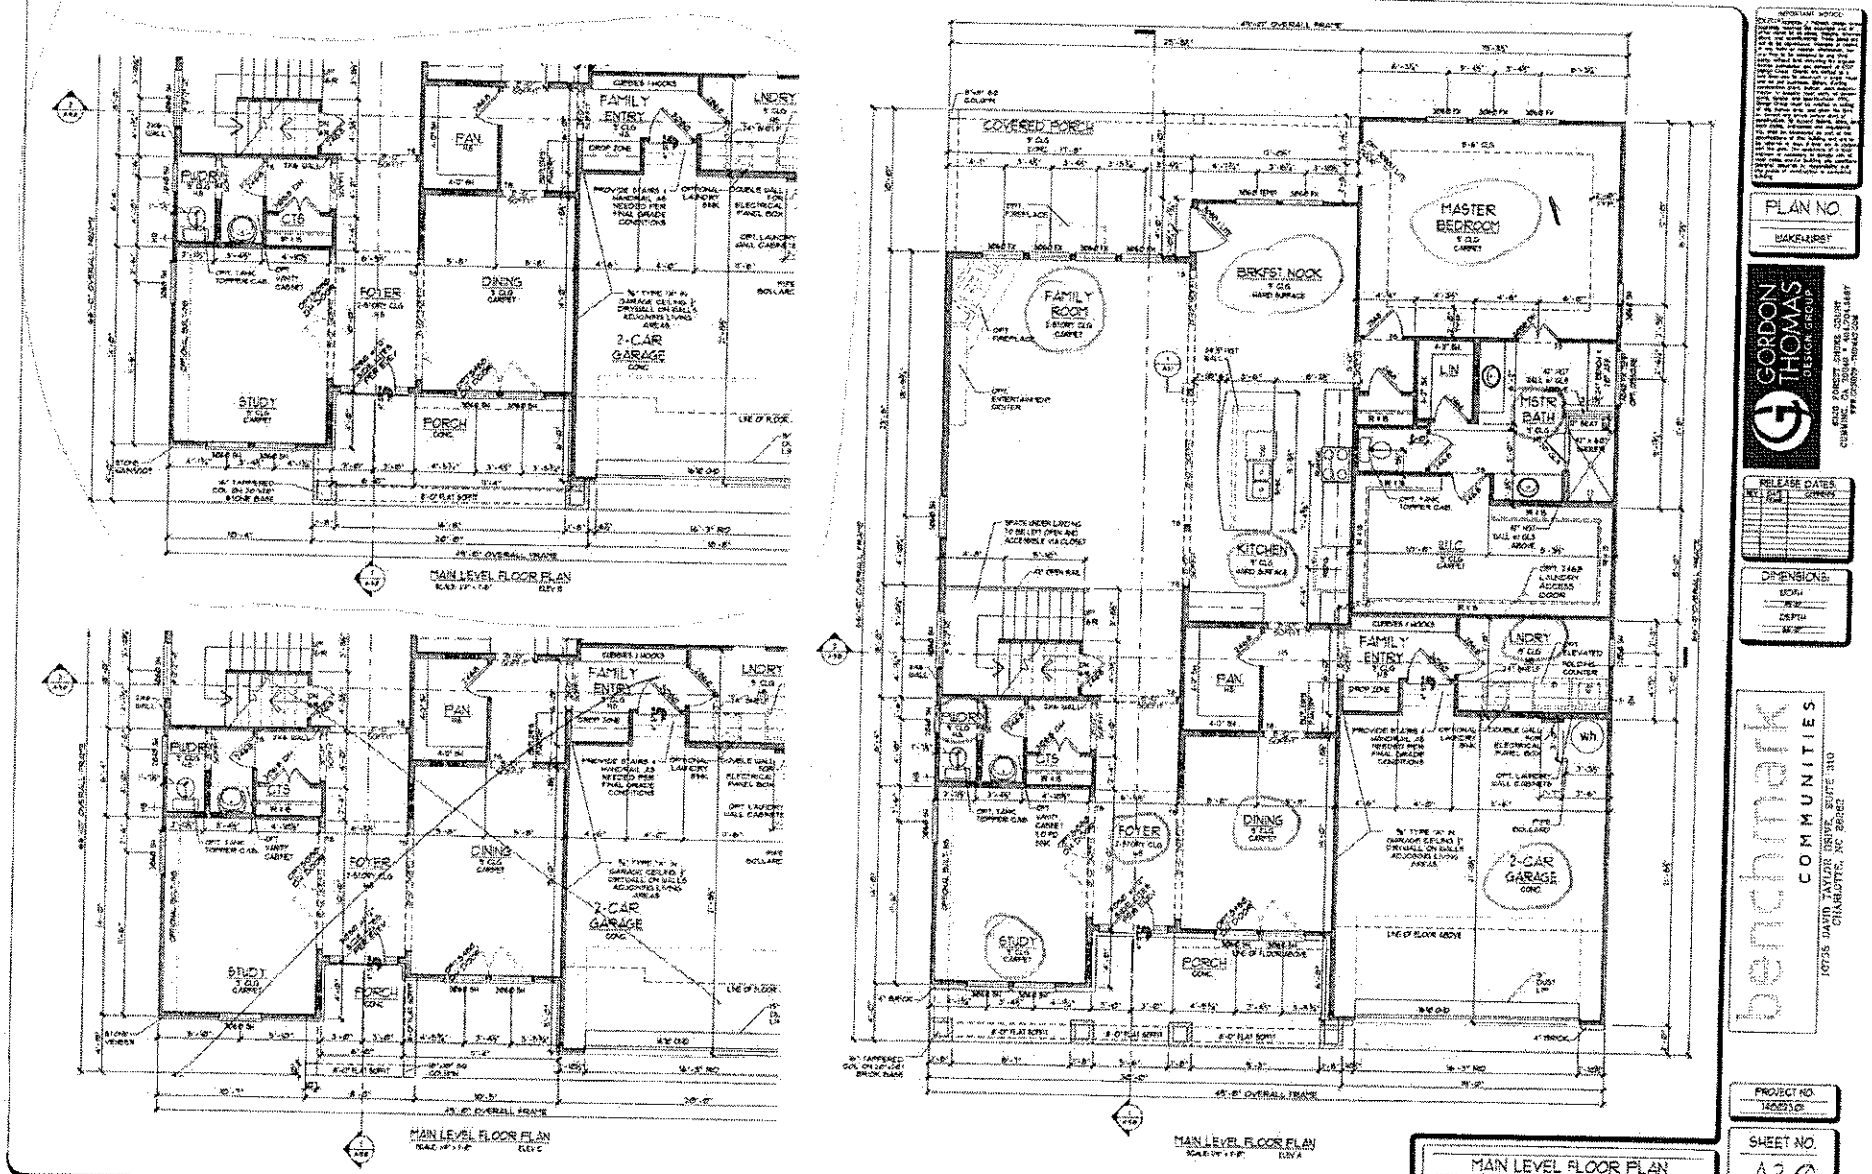


Acknowledgement of Plans Submittal ONLY!

_____ Date _____


_____ Date _____

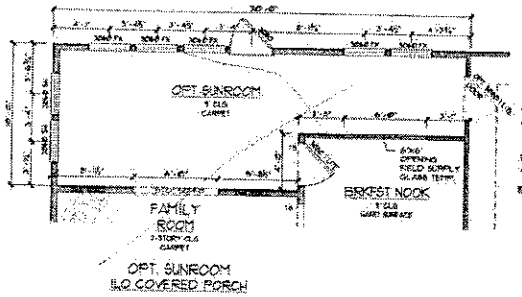


OPT. SUNROOM
ILO COVERED PORCH

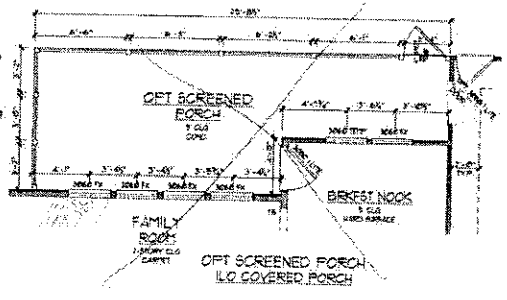


OPT. SCREENED PORCH
ILO COVERED PORCH

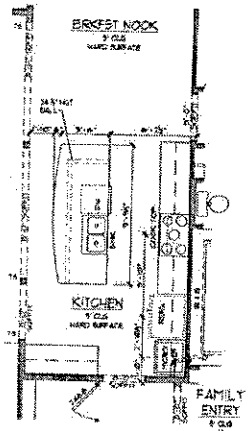


OPT. GOURMET KITCHEN

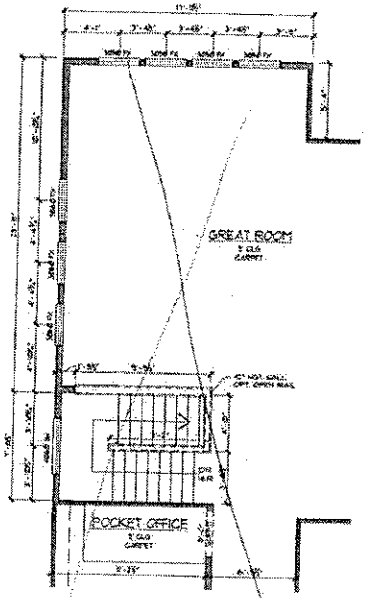


GREAT ROOM AT 2ND FLOOR
ILO OPEN SPACE AND LOFT

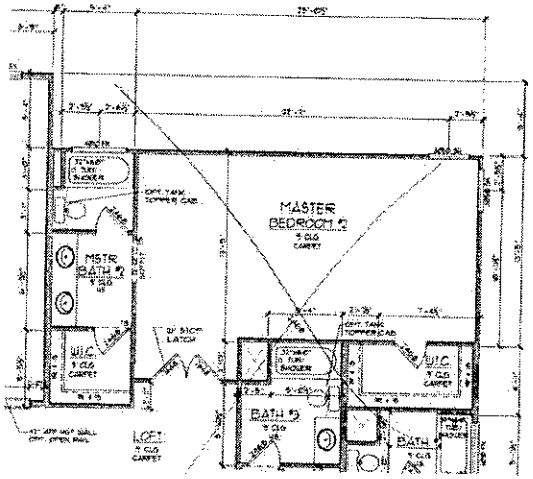


MASTER BEDROOM AT 2ND FLOOR
ILO LOFT & BEDROOM #4

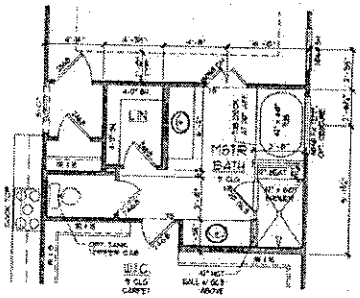


DELUXE MASTER BATH
WITH 60x42 TUB

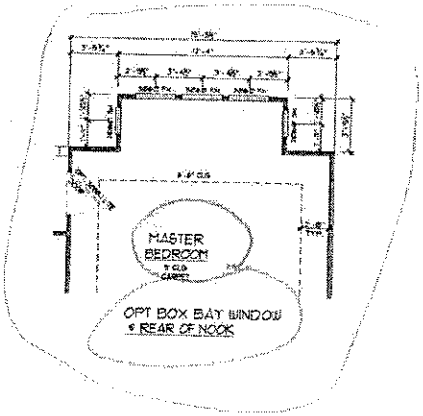

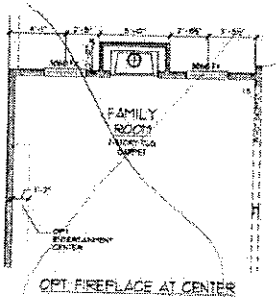

OPT. FIREPLACE AT CENTER

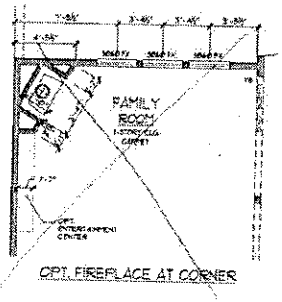

OPT. FIREPLACE AT CORNER

PLAN NO.
OAKHURST

GORDON THOMAS DESIGN GROUP
1000 CRESCENT GREEN COURT, SUITE 310
CARY, NORTH CAROLINA 27518
PHONE: 919.467.1000 FAX: 919.467.1001

RELEASE DATES

DIMENSIONS
WIDTH
DEPTH

benchmark
COMMUNITIES
DAVID TAYLOR DRIVE, SUITE 310
CHARLOTTE, NC 28262
704.525.1000

PROJECT NO.


SHEET NO.
A3.4

FLOOR PLAN OPTIONS
SCALE:

Acknowledgement of Plans Submittal ONLY!

_____ Date _____


_____ Date _____

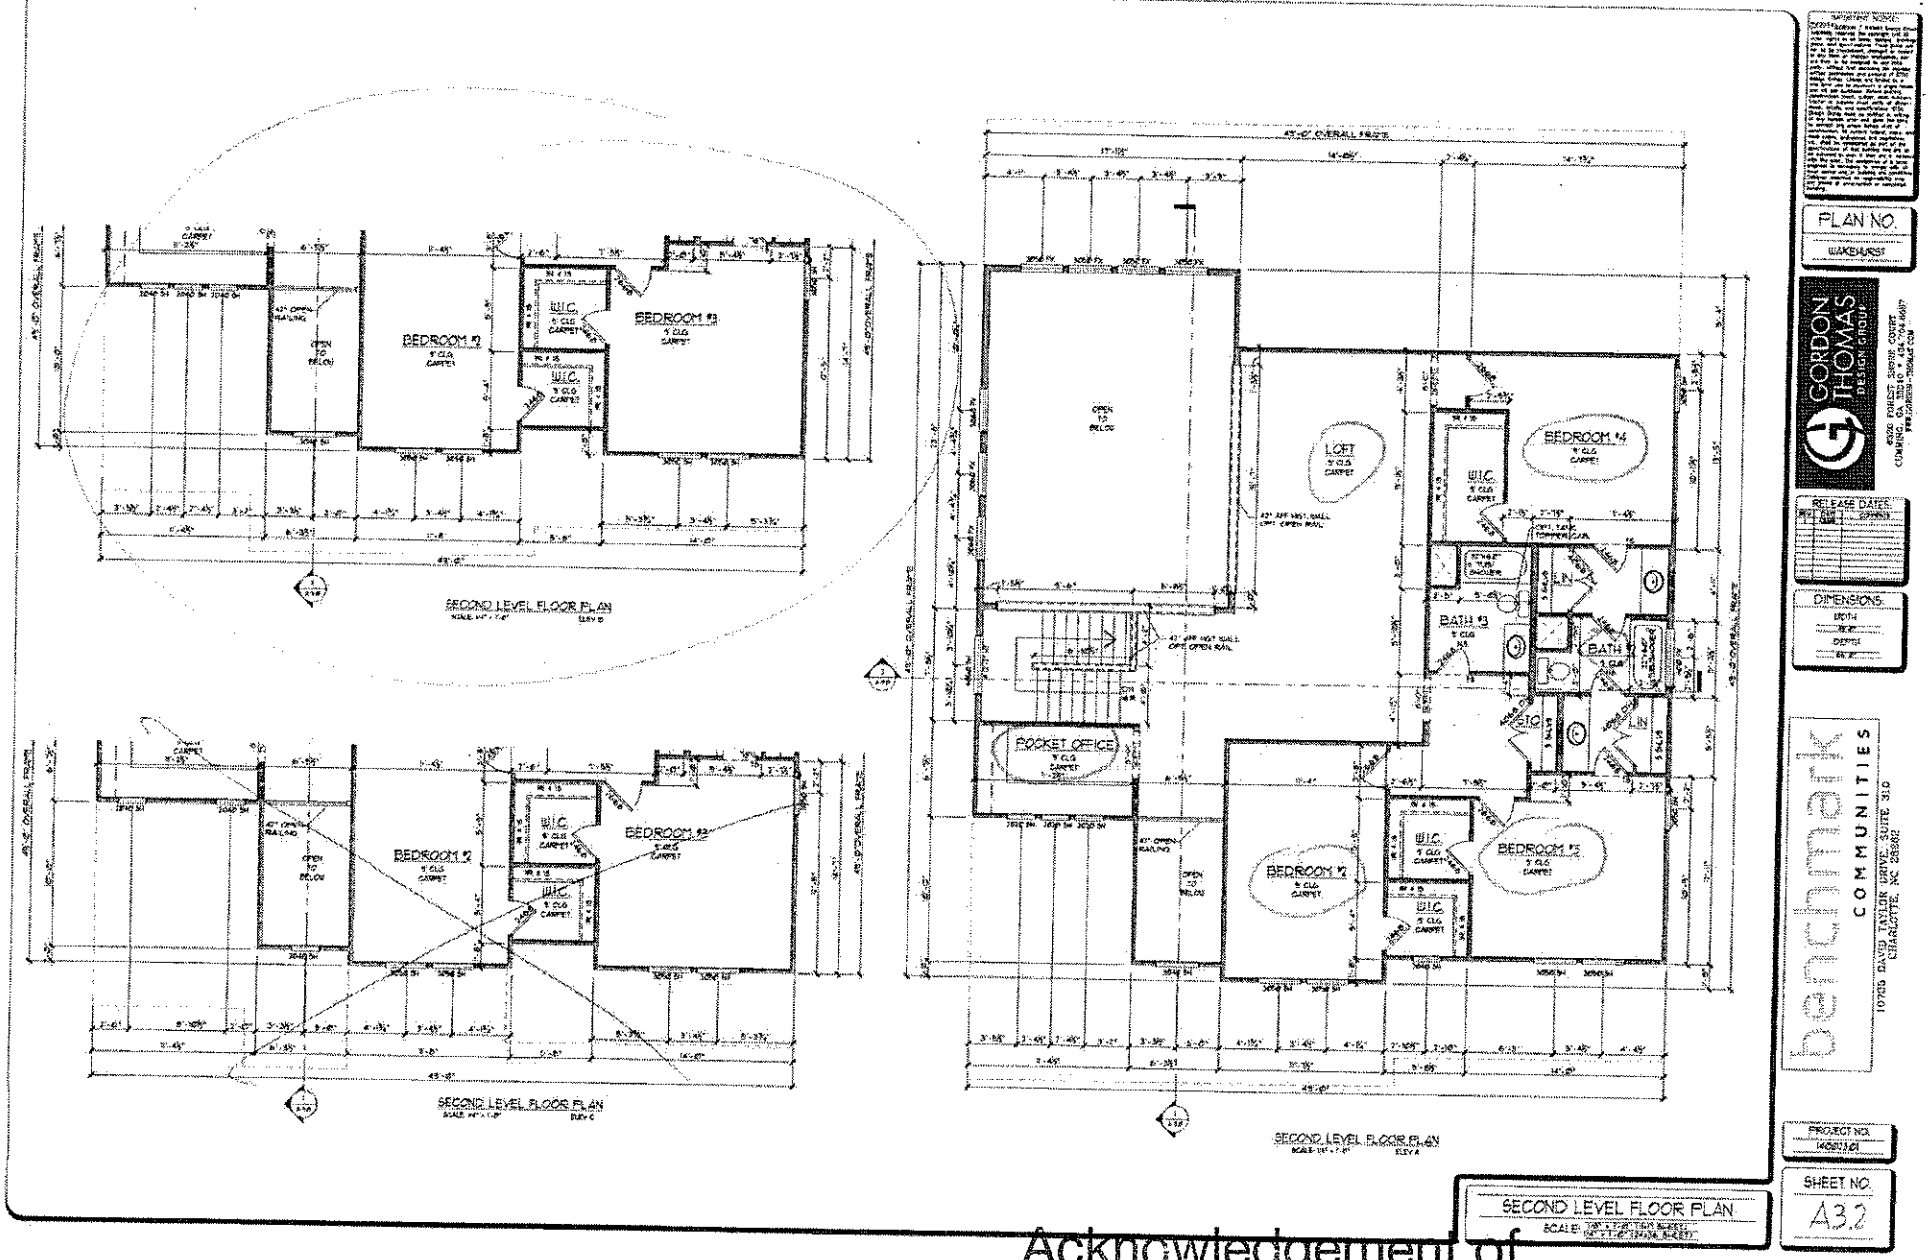

Acknowledgement of Plans Submittal ONLY!

_____ Date _____

_____ Date _____

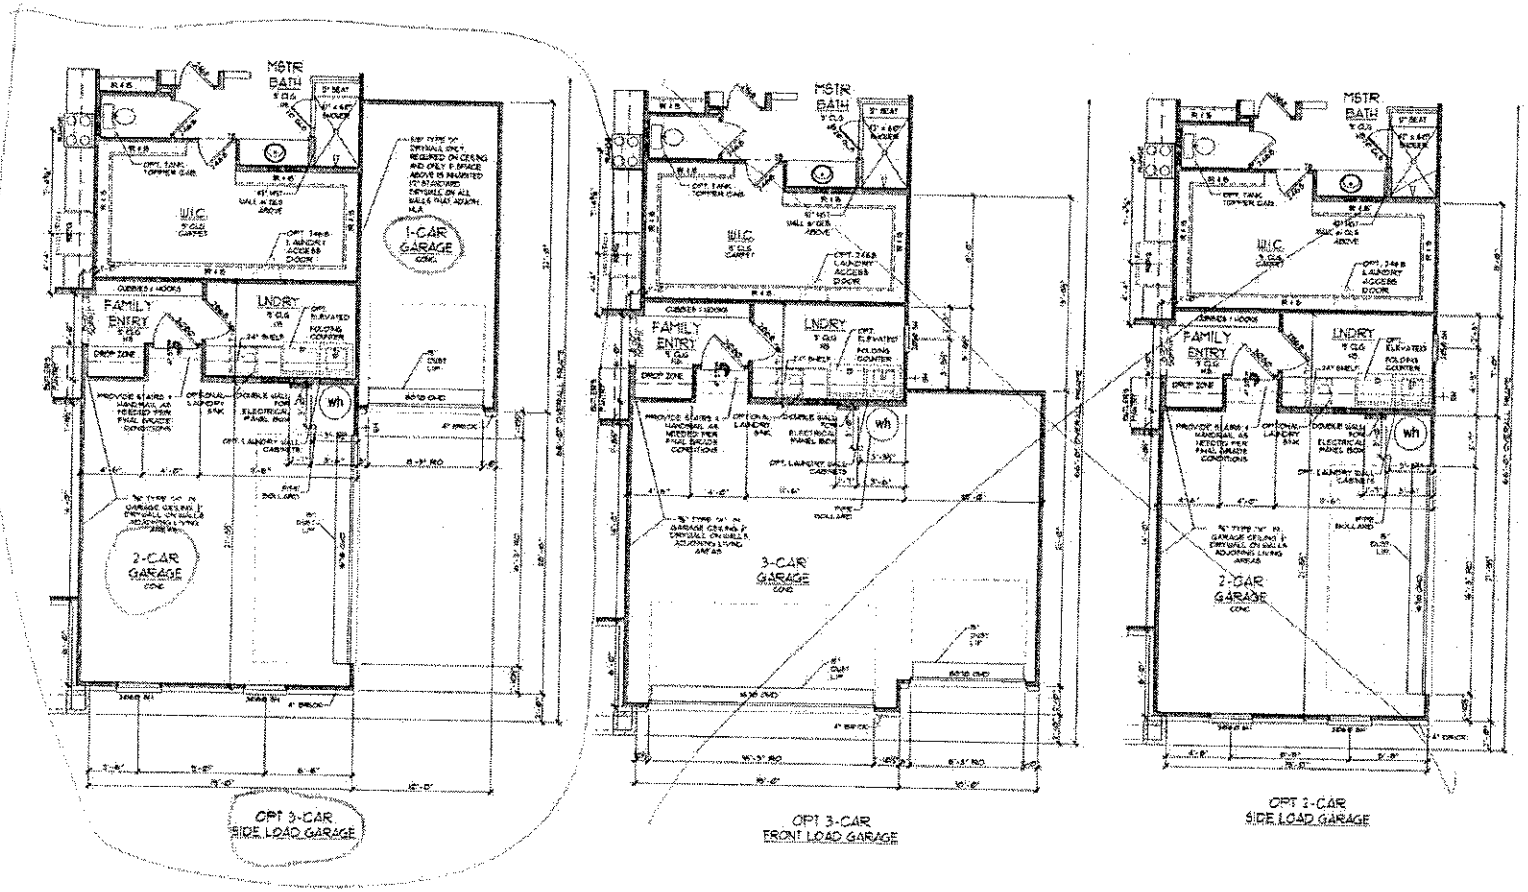

PLAN NO.
LAKEHURST

GORDON THOMAS DESIGN GROUP

RELEASE DATES

DIMENSIONS

Pulte Homes COMMUNITIES

PROJECT NO.

SHEET NO.
A3.5

FLOOR PLAN OPTIONS
SCALE:

Acknowledgement of Plans Submittal ONLY!

_____ Date _____

_____ Date _____