
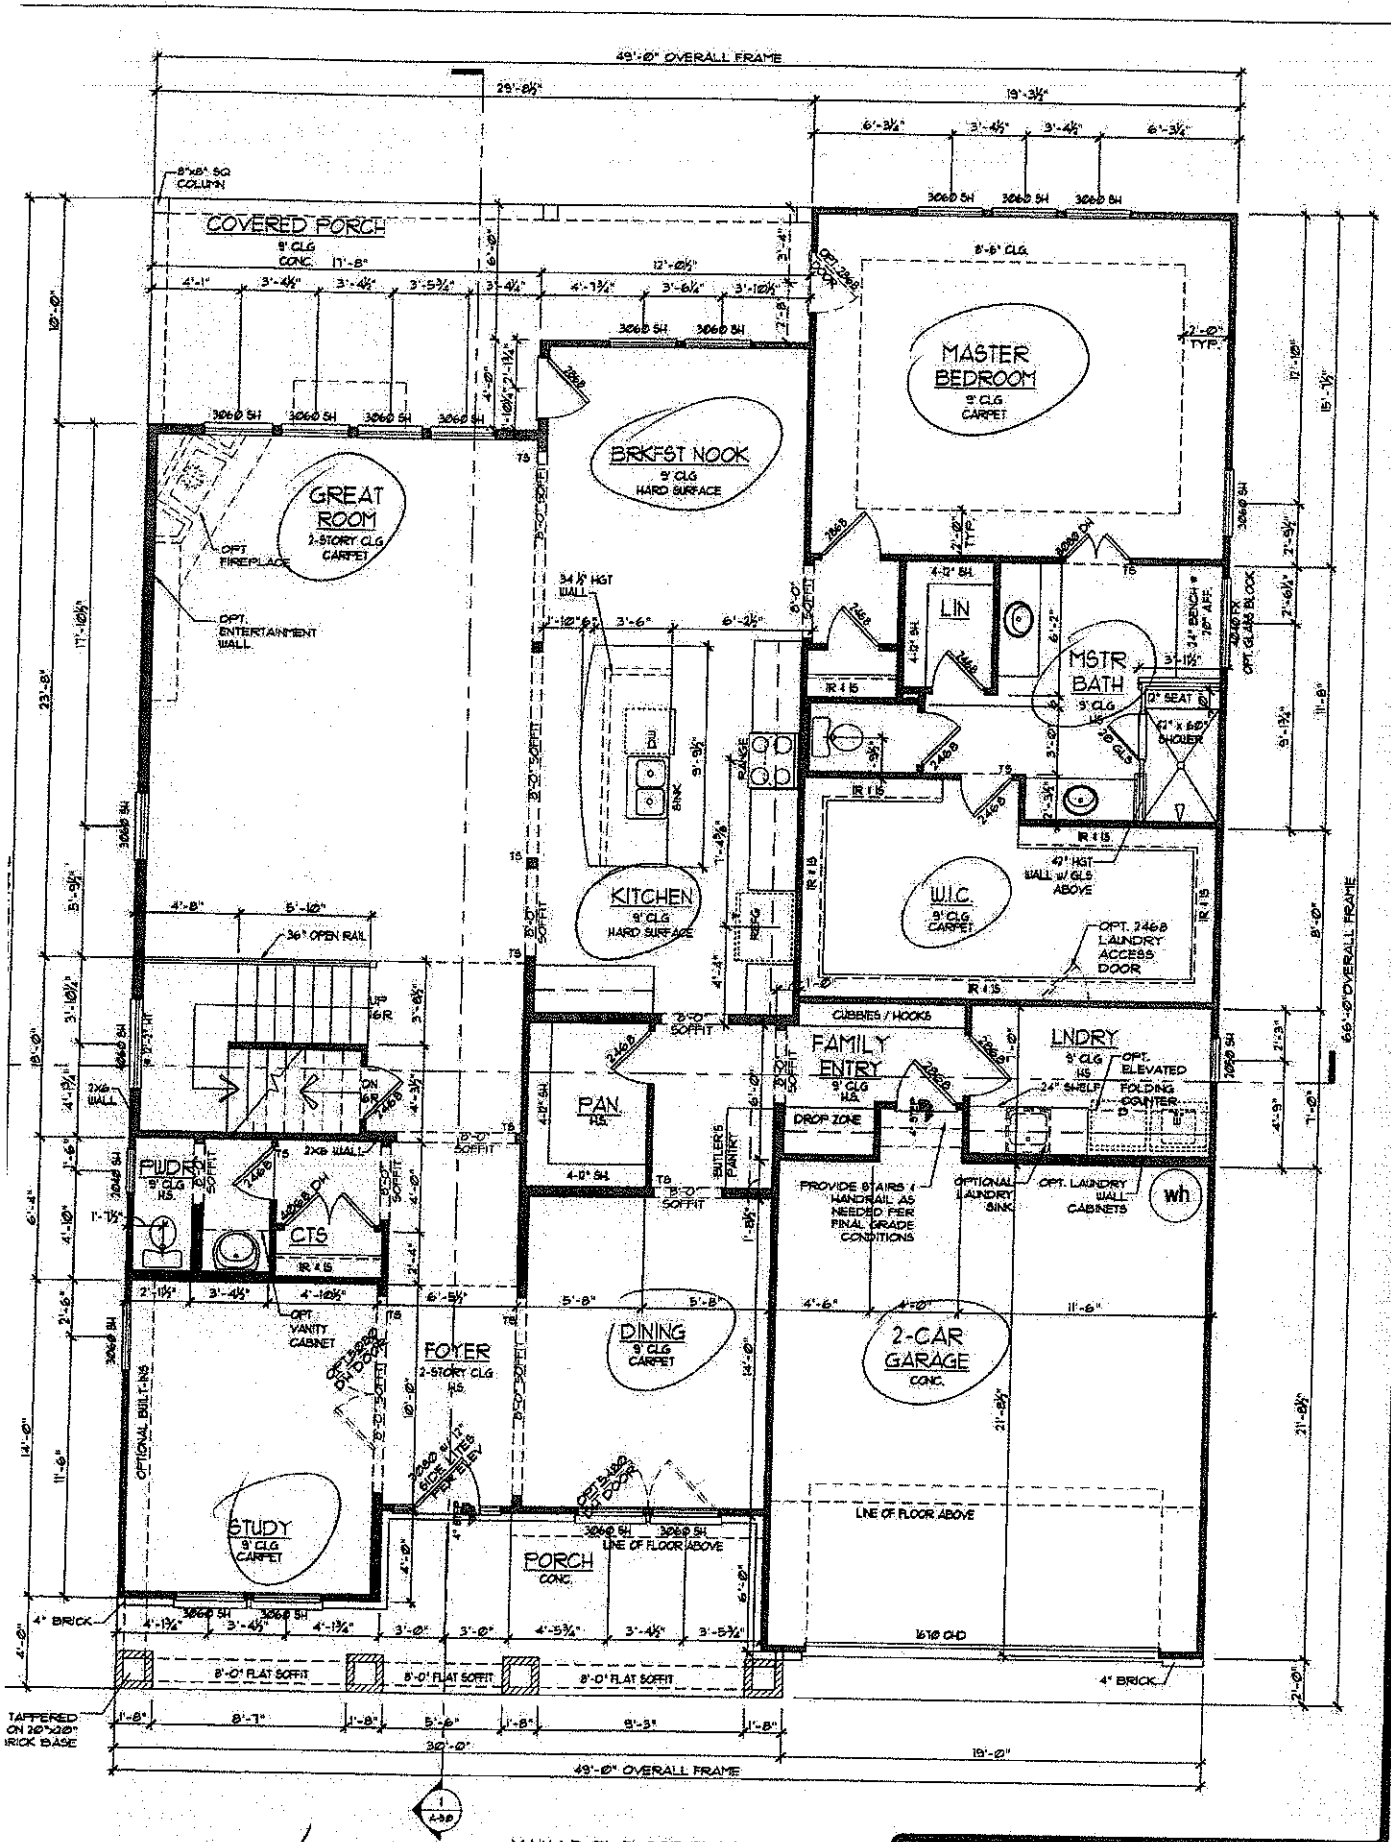


MAIN LEVEL FLOOR PLAN
SCALE: 1/4" = 1'-0" ELEV A

PLAN

MAIN LEVEL FLOOR PLAN
SCALE: 1/8" = 1'-0" (11x17 SHEET)
1/4" = 1'-0" (24x36 SHEET)

IMPORTANT NO
©(2014) GORDON / THOMAS
PLAN N
WAKEHURS
GORDON THOMAS DESIGN GROUP
RELEASE DA
REV | DATE | COPY
DIMENSION
WIDTH
DEPTH
benchmark COMMUNITIES
PROJECT N
140023.01
SHEET N
A3.0

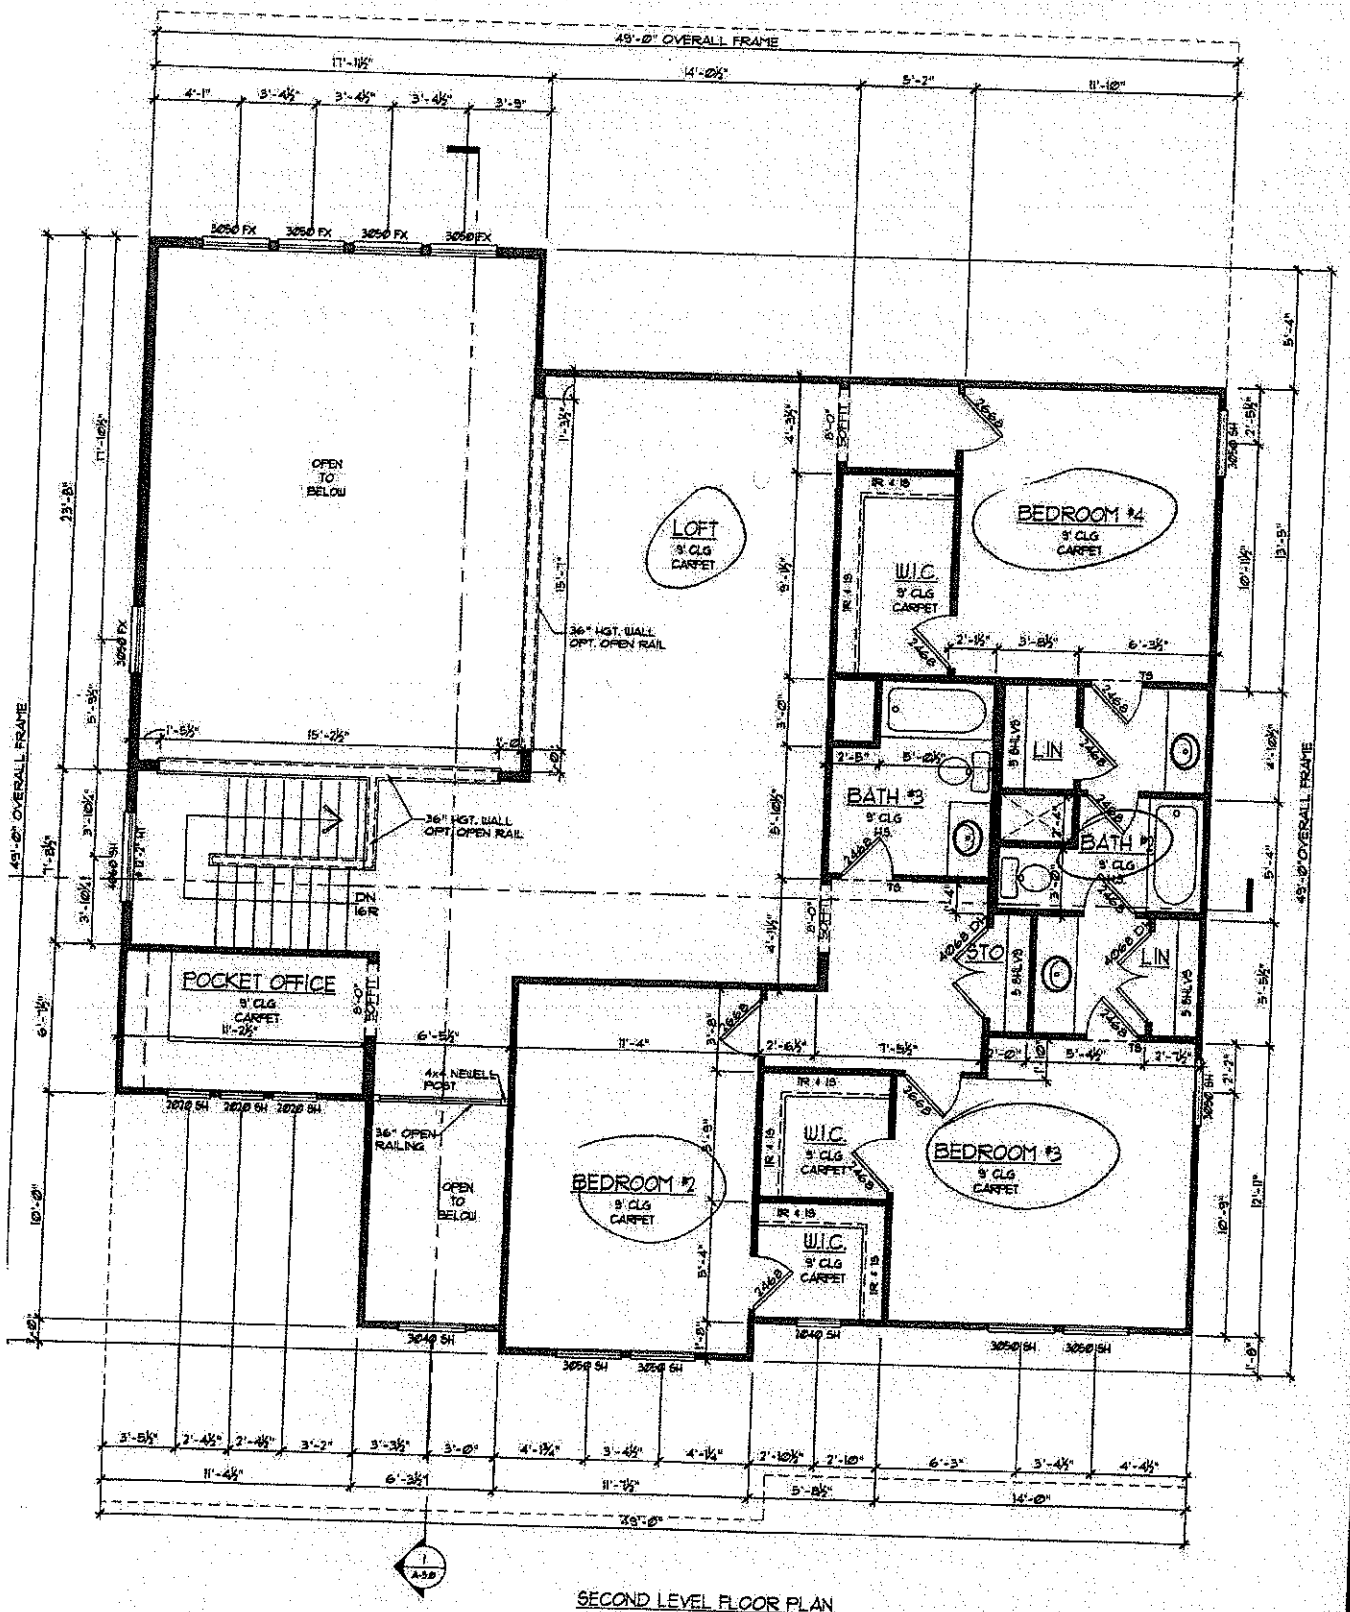

SECOND LEVEL FLOOR PLAN
SCALE: 1/4" = 1'-0" ELEV A

2ND FLOOR

IMPORTANT NOTIC
©(2014) GORDON / THOMAS DE
exclusively reserves the copyright
other rights in all ideas, design
plans, and specifications. These
not to be reproduced, changed o
in any form or manner whatsoev
on they to be assigned to any
party, without first obtaining the
written permission and consent
Design Group. Clients are limited
one time use in connection w
and as per purchase. Before u
construction plans, builder, each
engineer or supplier must verify
plans, details and dimensions
Design Group must be notified
of any human error and given
to correct any errors before any
construction. All owners, federal,
local codes, ordinances and
etc. shall be considered as the
specifications of this building and
are adhered to even if they are
with the plan. The omittance of
shown is customary in comply
local codes and/or building pra
Designer assumes no responsibil
any phase of construction or com
failing.

PLAN NO
WAKEHURST

GORDON THOMAS DESIGN GROUP
6320 FOREST SHORE CT.

RELEASE DATES:

REV.	DATE	COMMENTS

DIMENSIONS:
WIDTH
DEPTH

benchmark COMMUNITIES
10735 DAVID TAYLOR DRIVE, SUITE 310

PROJECT NO.
14002301

SHEET NO.
A3.2

SECOND LEVEL FLOOR PLAN
SCALE: 1/8" = 1'-0" (11x17 SHEET)
1/4" = 1'-0" (24x36 SHEET)