
Acknowledgement Of
Plans Submittal ONLY!
Date 4/1/15
Date

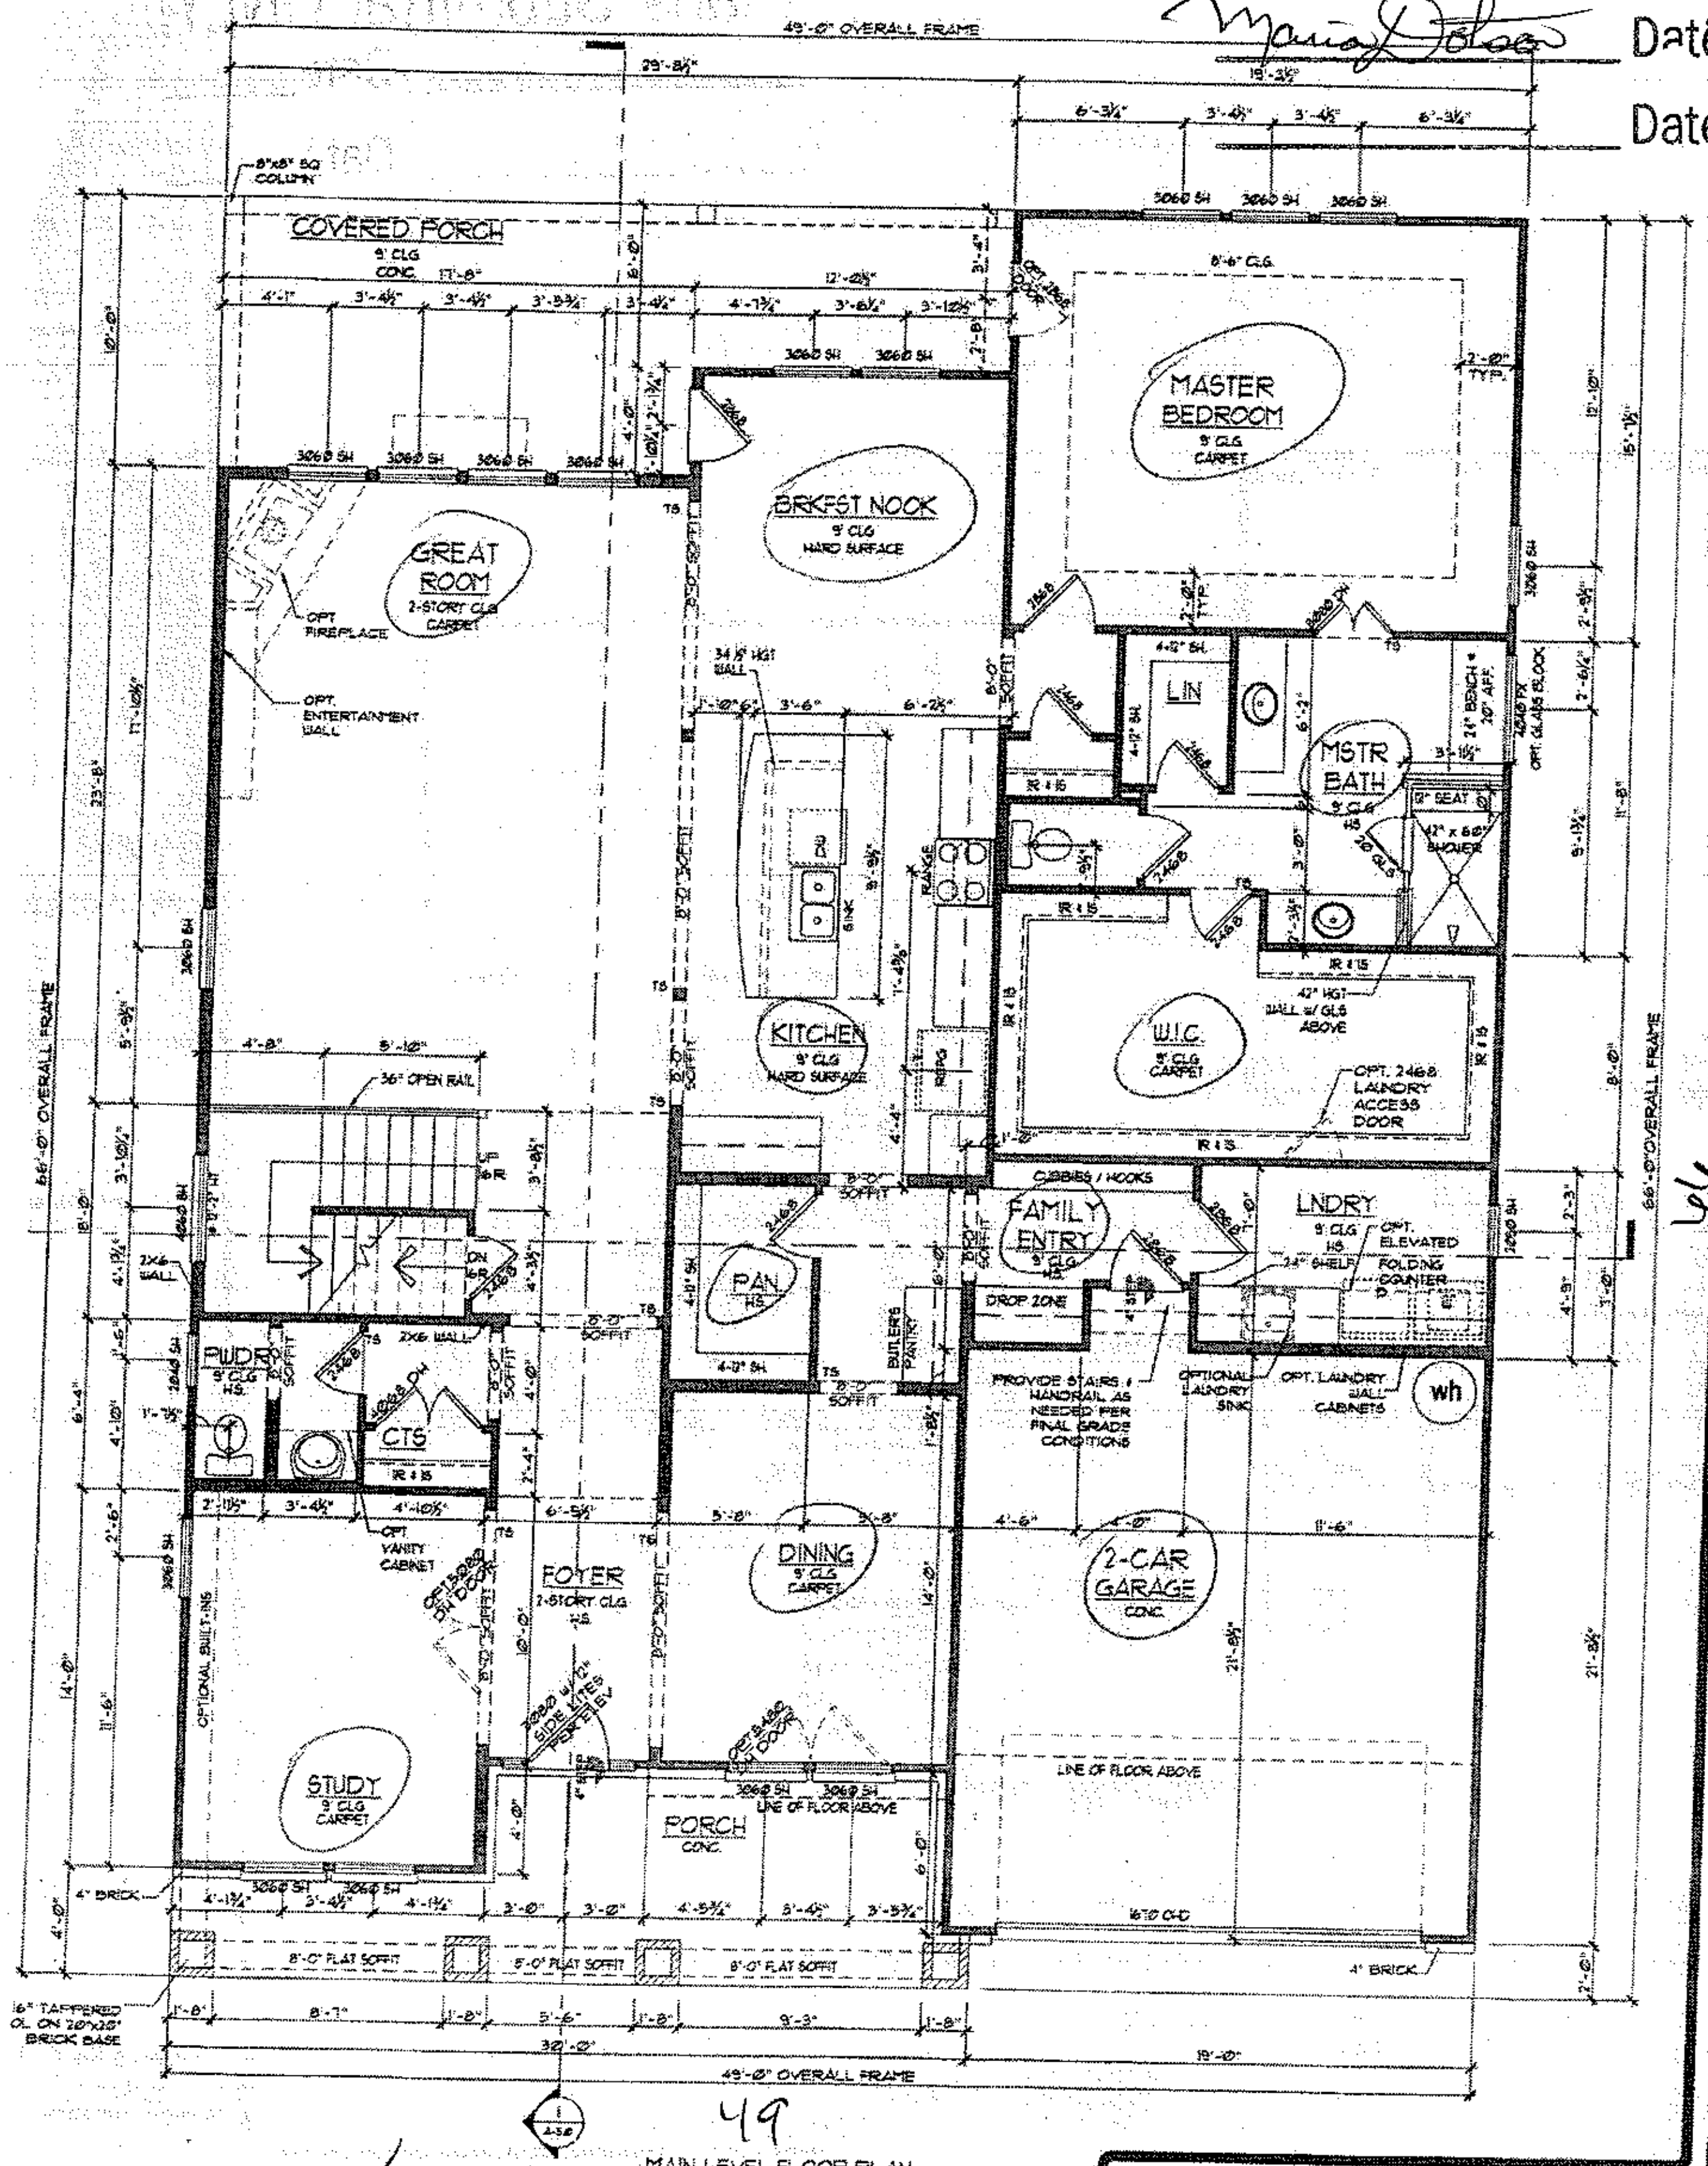

7 PLAN
WAKEHURST


PLAN N
WAKEHURS
GORDON THOMAS DESIGN GROUP
RELEASE DA
DIMENSIO
WIDTH
DEPTH
benchmark COMMUNITIES
PROJECT N
14002301
SHEET N
A3.0

MAIN LEVEL FLOOR PLAN
SCALE: 1/8" = 1'-0" (11x17 SHEET)
1/4" = 1'-0" (24x36 SHEET)

Acknowledgement Of
Plans Submittal ONLY!

Maria Dotson Date 4/4/25

Date

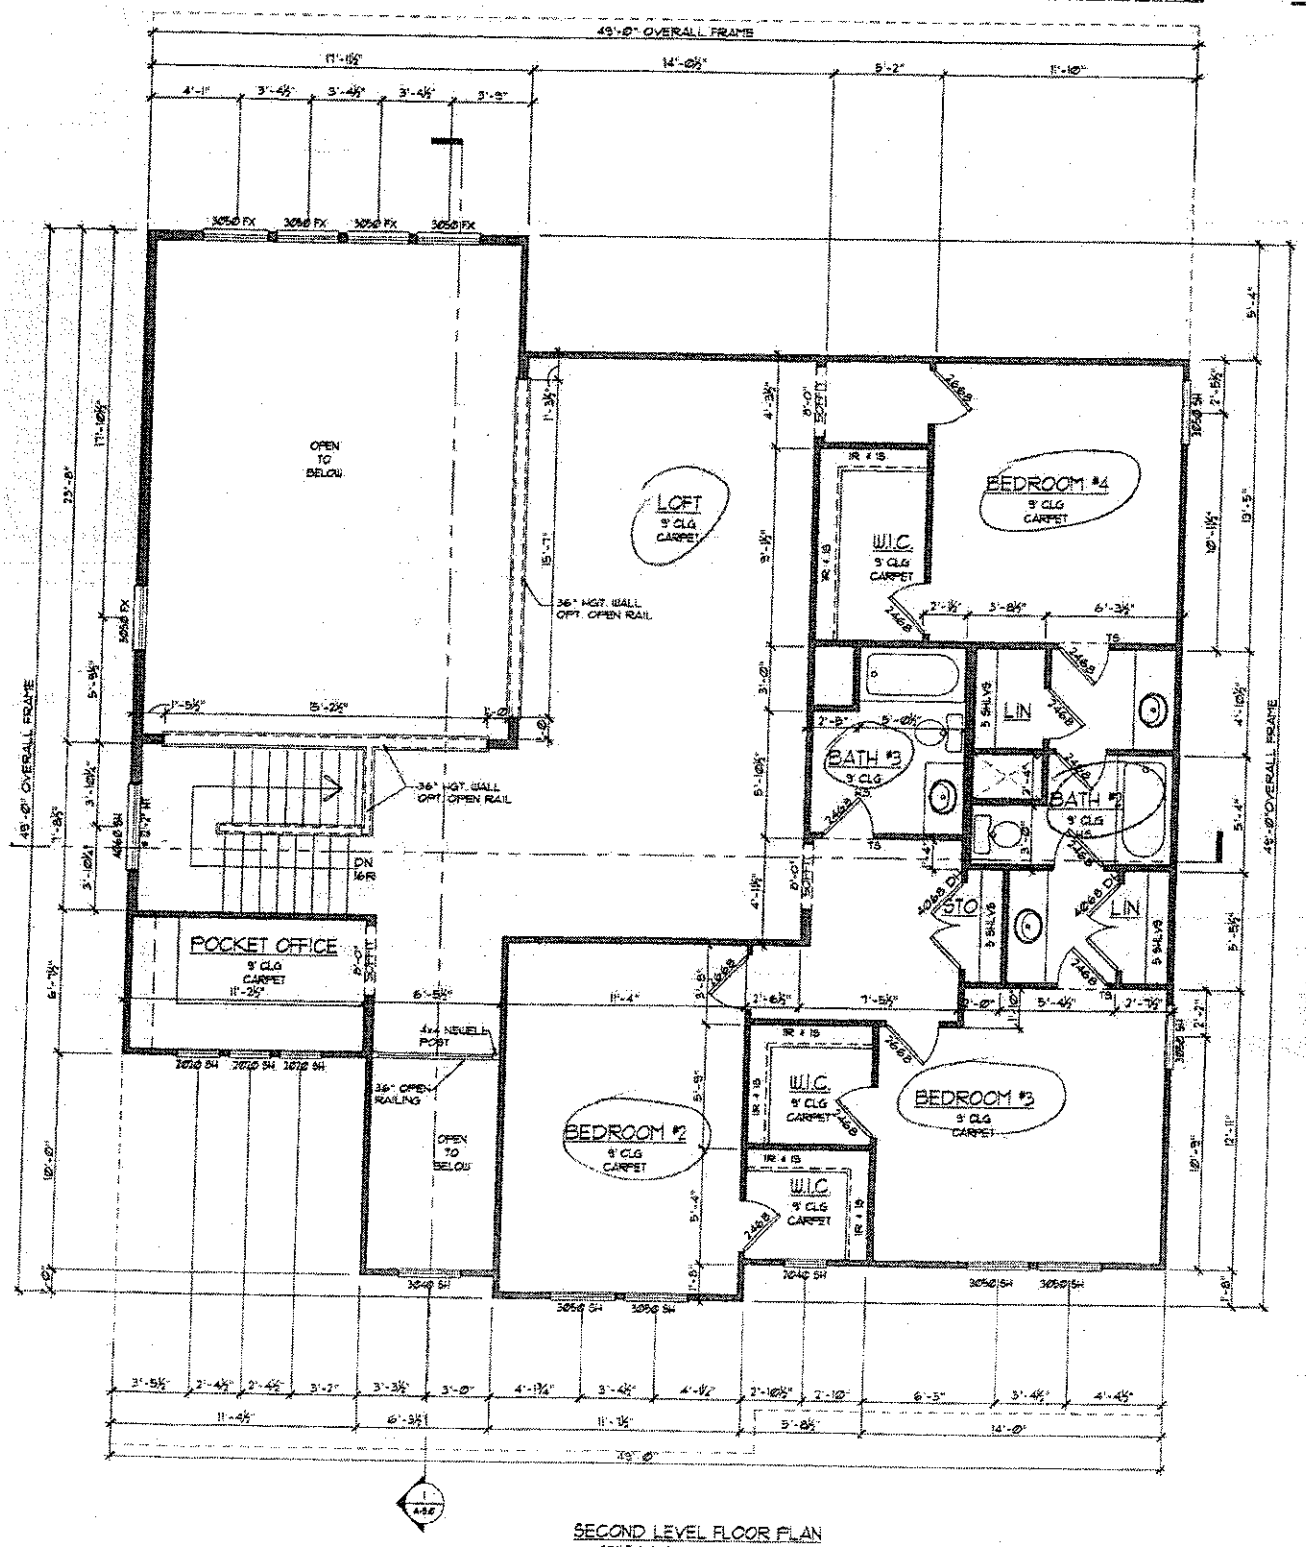

SECOND LEVEL FLOOR PLAN
SCALE: 1/4" = 1'-0" ELEV A

2nd FLOOR Wakehurst

SECOND LEVEL FLOOR PLAN
SCALE: 1/8" = 1'-0" (11x17 SHEET)
1/4" = 1'-0" (24x36 SHEET)

PLAN NO
WAKEHURST

GORDON THOMAS DESIGN GROUP

RELEASE DATES:

REV	DATE	COMMENTS

DIMENSIONS:
WIDTH
DEPTH

benchmark COMMUNITIES
10735 DAVID TAYLOR DRIVE, SUITE 310

PROJECT NO.
4002321

SHEET NO.
A3.2