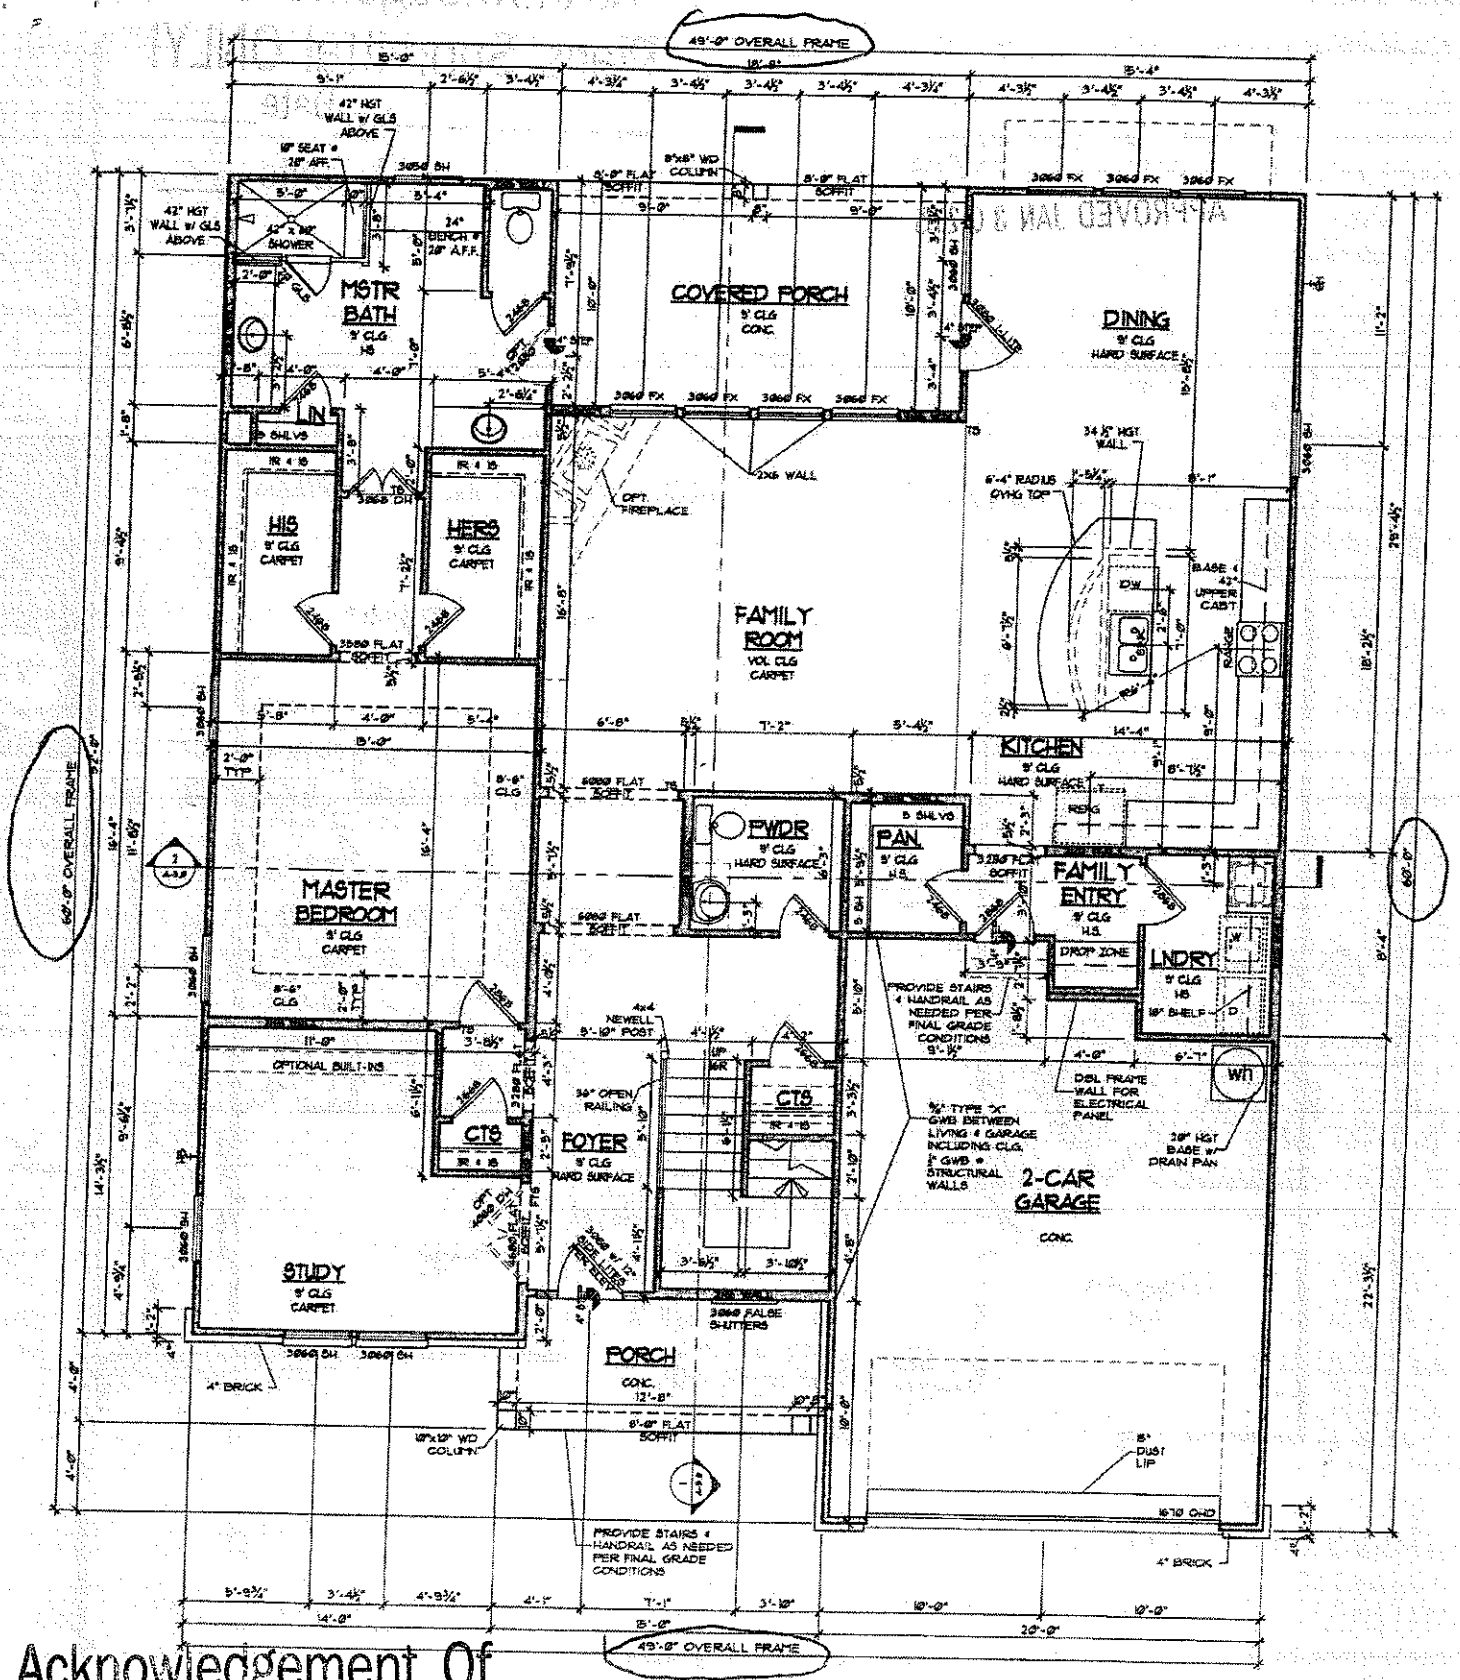


Acknowledgement Of Plans Submittal ONLY!

_____ Date _____

Richard Farry Date 1/30/15

APPROVED JAN 30 2015

MAIN LEVEL FLOOR PLAN
SCALE: 1/4" = 1'-0"


MAIN LEVEL FLOOR PLAN
SCALE: 1/8" = 1'-0" (11x17 SHEET)
1/4" = 1'-0" (24x36 SHEET)

Acknowledgement Of
Plans Submittal ONLY!

Date _____

Richard Farris
APPROVED JAN 30 2015

Richard Farris Date 1/30/15

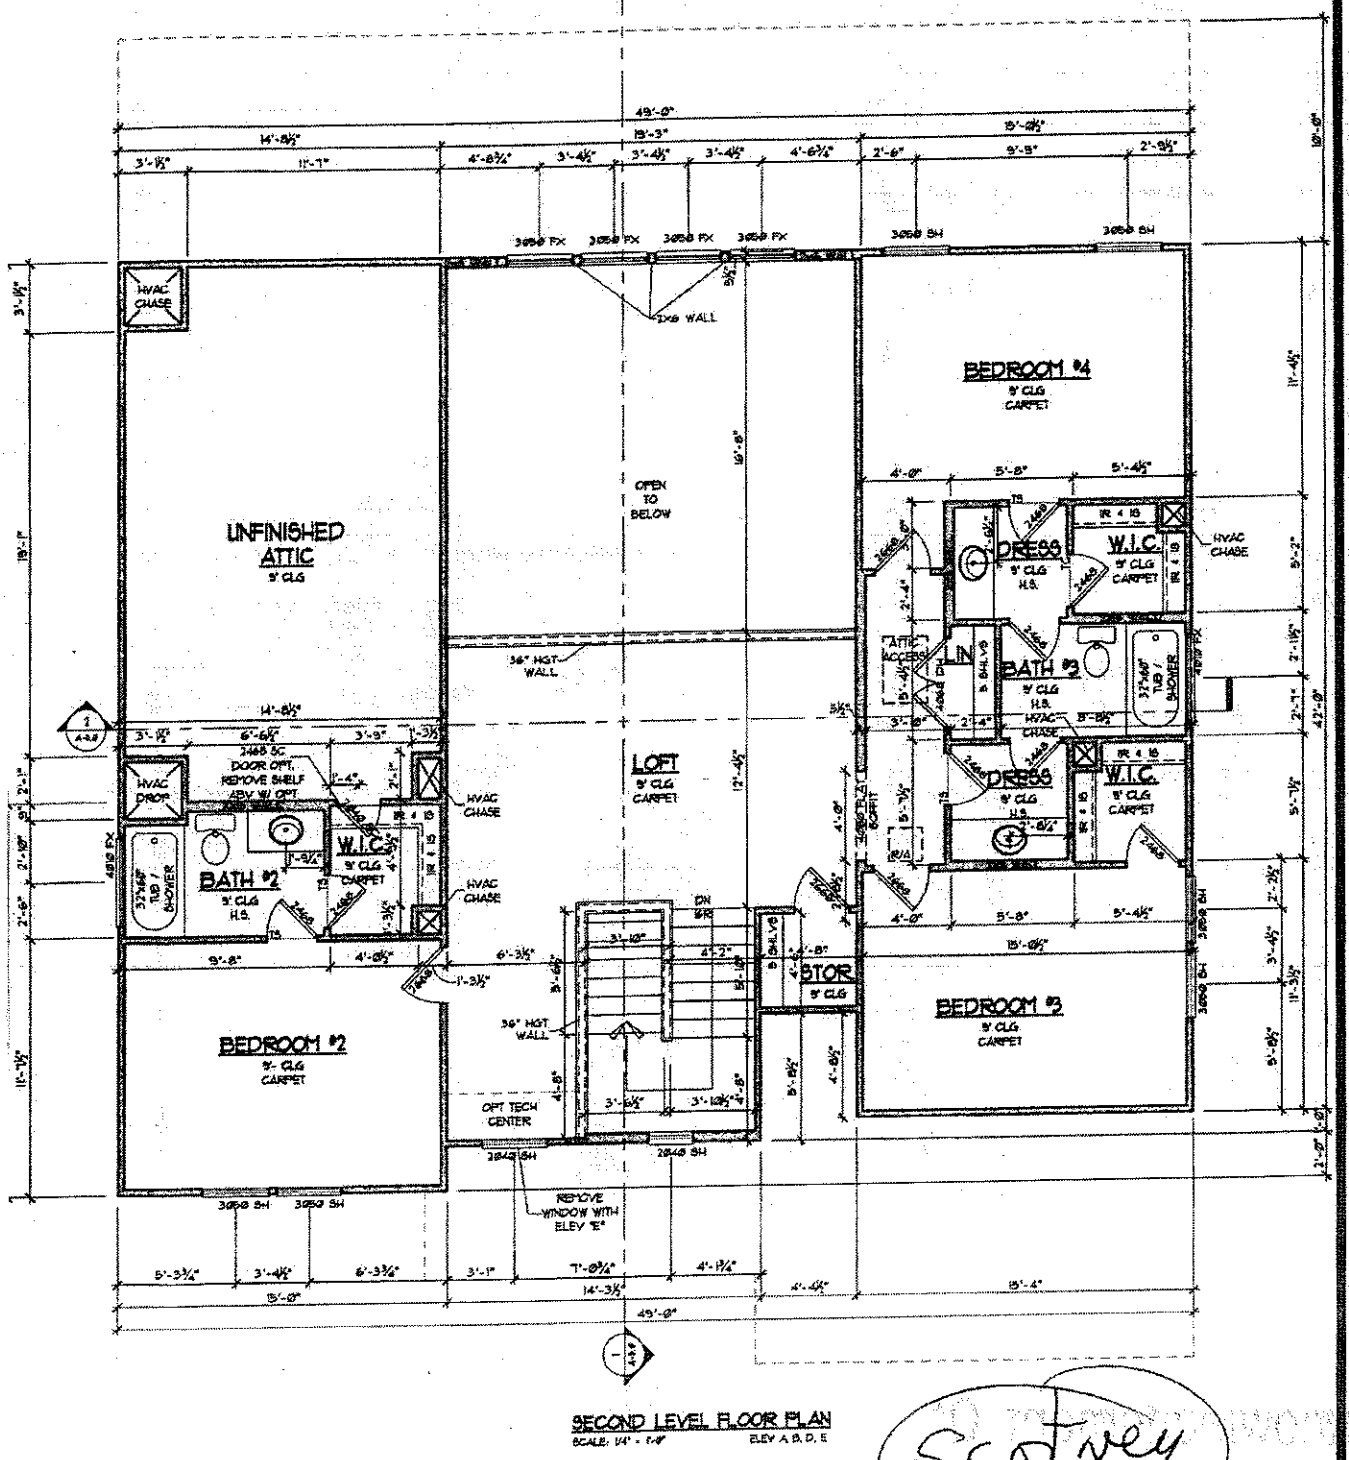

SECOND LEVEL FLOOR PLAN
SCALE: 1/4" = 1'-0" ELEV A, B, D, E

Scotney

VEY SECOND FLOOR

IMPORTANT NOTICE

PLAN NO.
SCOTNEY

GORDON THOMAS DESIGN GROUP
6320 FOREST SHORE COURT

RELEASE DATES

REV	DATE	COMMENTS

DIMENSIONS
WIDTH
DEPTH

Spectrum COMMUNITIES

PROJECT NO.
140023.01

SHEET NO.
A3.1

SECOND LEVEL FLOOR PLAN
SCALE: 1/8" = 1'-0" (11x17 SHEET)
1/4" = 1'-0" (24x36 SHEET)