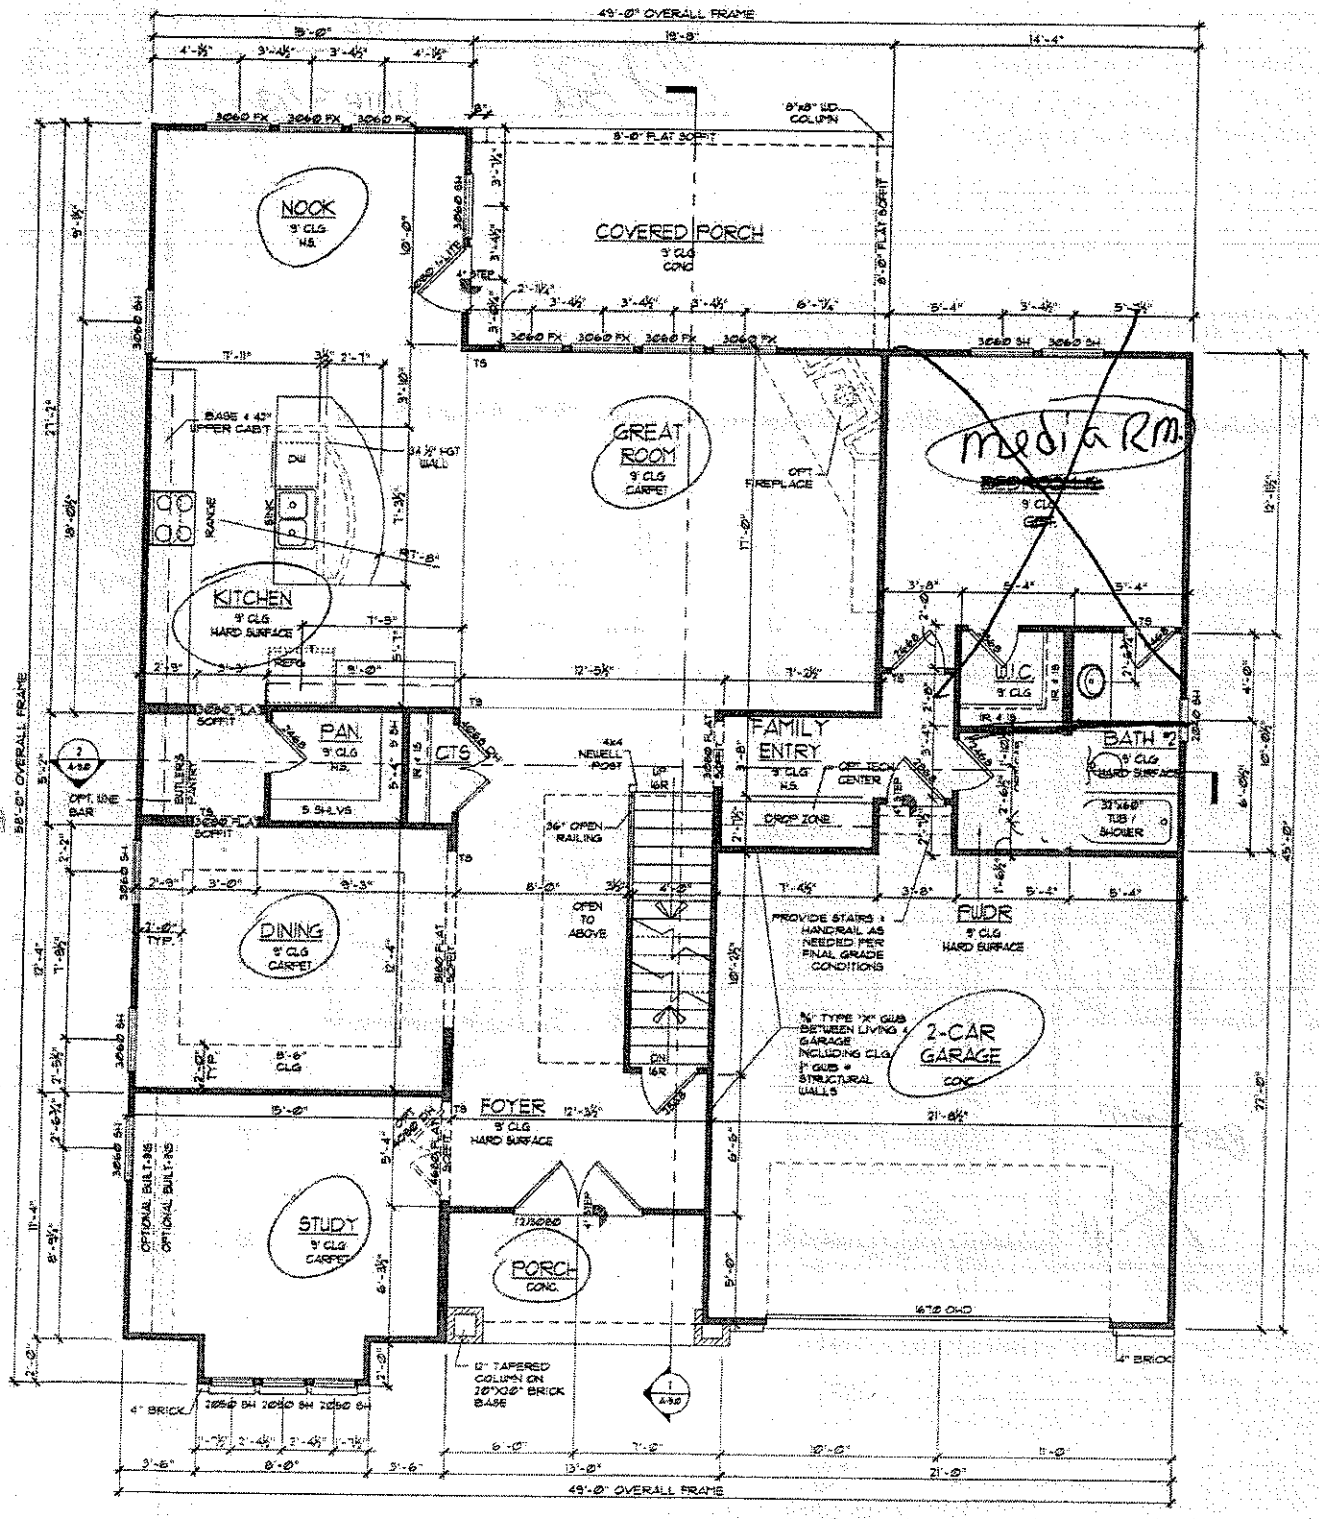


MAIN LEVEL FLOOR PLAN
SCALE: 1/4" = 1'-0" ELEV A

CHARTWELL PLAN

Acknowledgement Of Plans Submittal ONLY!

Date 3/6/15

Date

MAIN LEVEL FLOOR PLAN
SCALE: 1/8" = 1'-0" (11x17 SHEET)
1/4" = 1'-0" (24x36 SHEET)

GORDON THOMAS

RELEASE


SHEET A3

Russell
980 429-1580

Acknowledgement Of Plans Submittal ONLY!

Date 3/6/15

Date 3/13/15

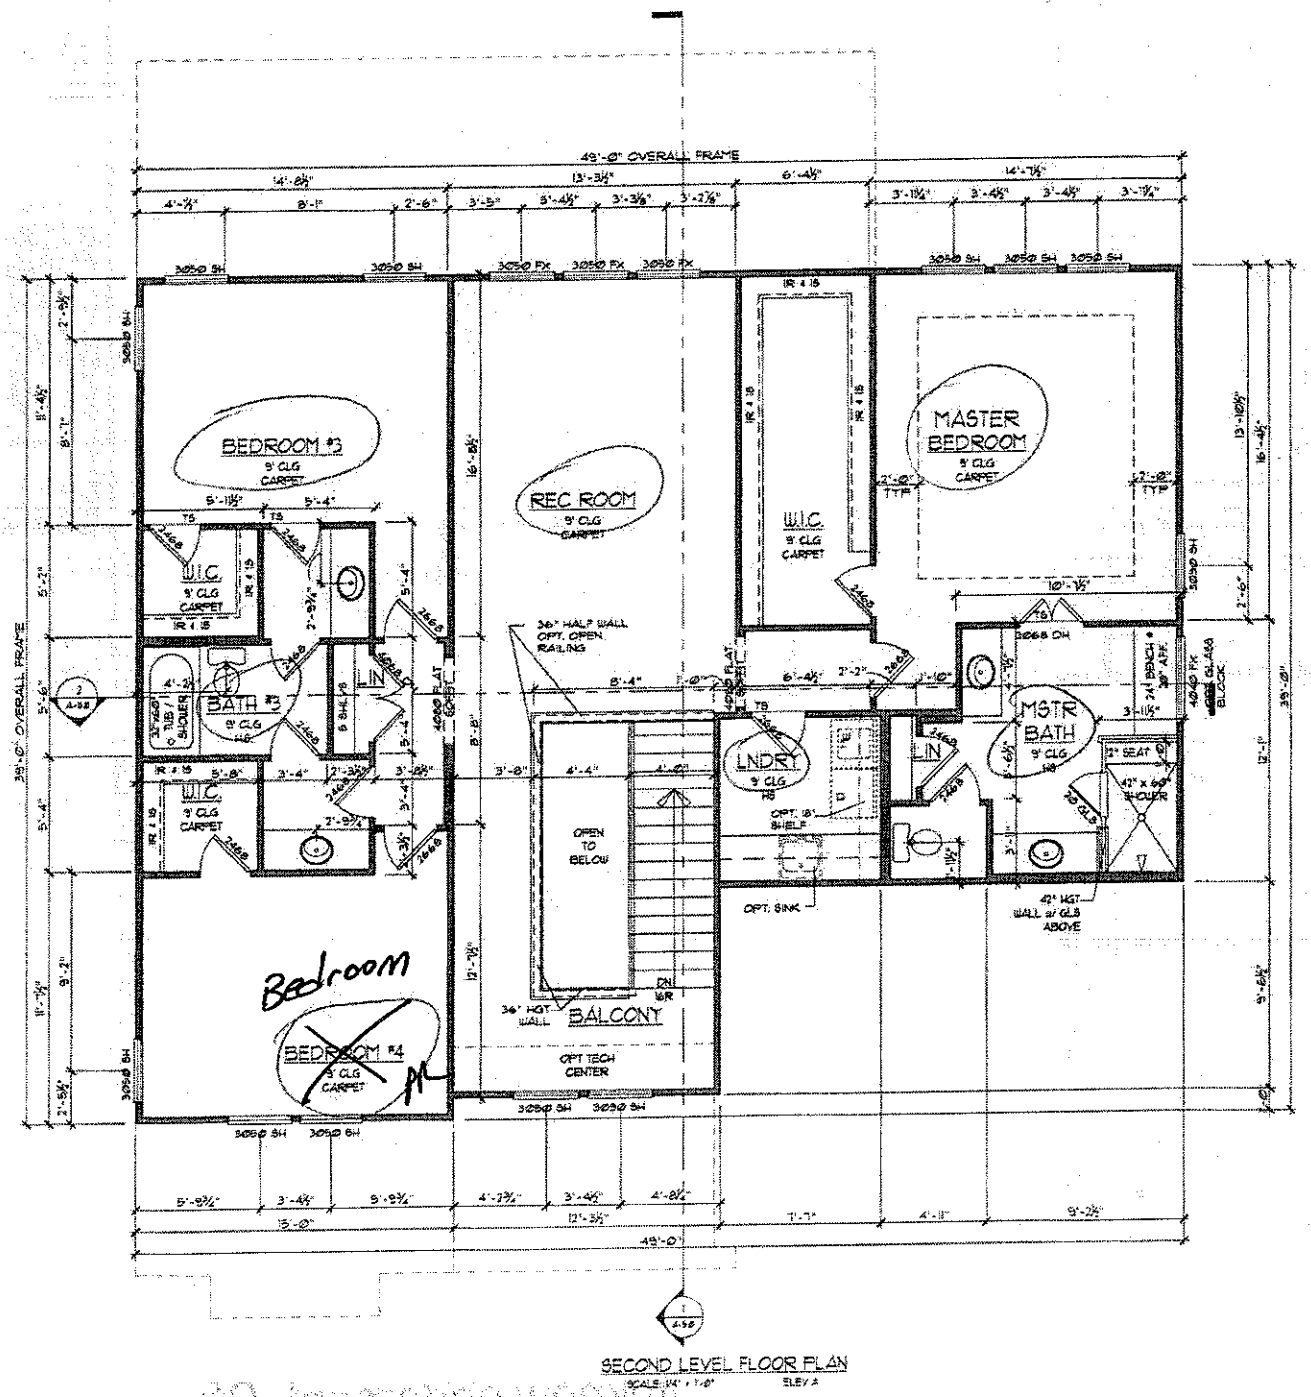

SECOND LEVEL FLOOR PLAN

SCALE: 1/4" = 1'-0"

ELL SECOND FLOOR

PLAN NO
CHARTWELL

GORDON THOMAS DESIGN GROUP

RELEASE DATES

REV	DATE	COMMENT

DIMENSIONS:
WIDTH
DEPTH

PROJECT NO:
1400132.01

SHEET NO.
A3.1

SECOND LEVEL FLOOR PLAN
SCALE: 1/8" = 1'-0" (11x17 SHEET)
1/4" = 1'-0" (24x36 SHEET)