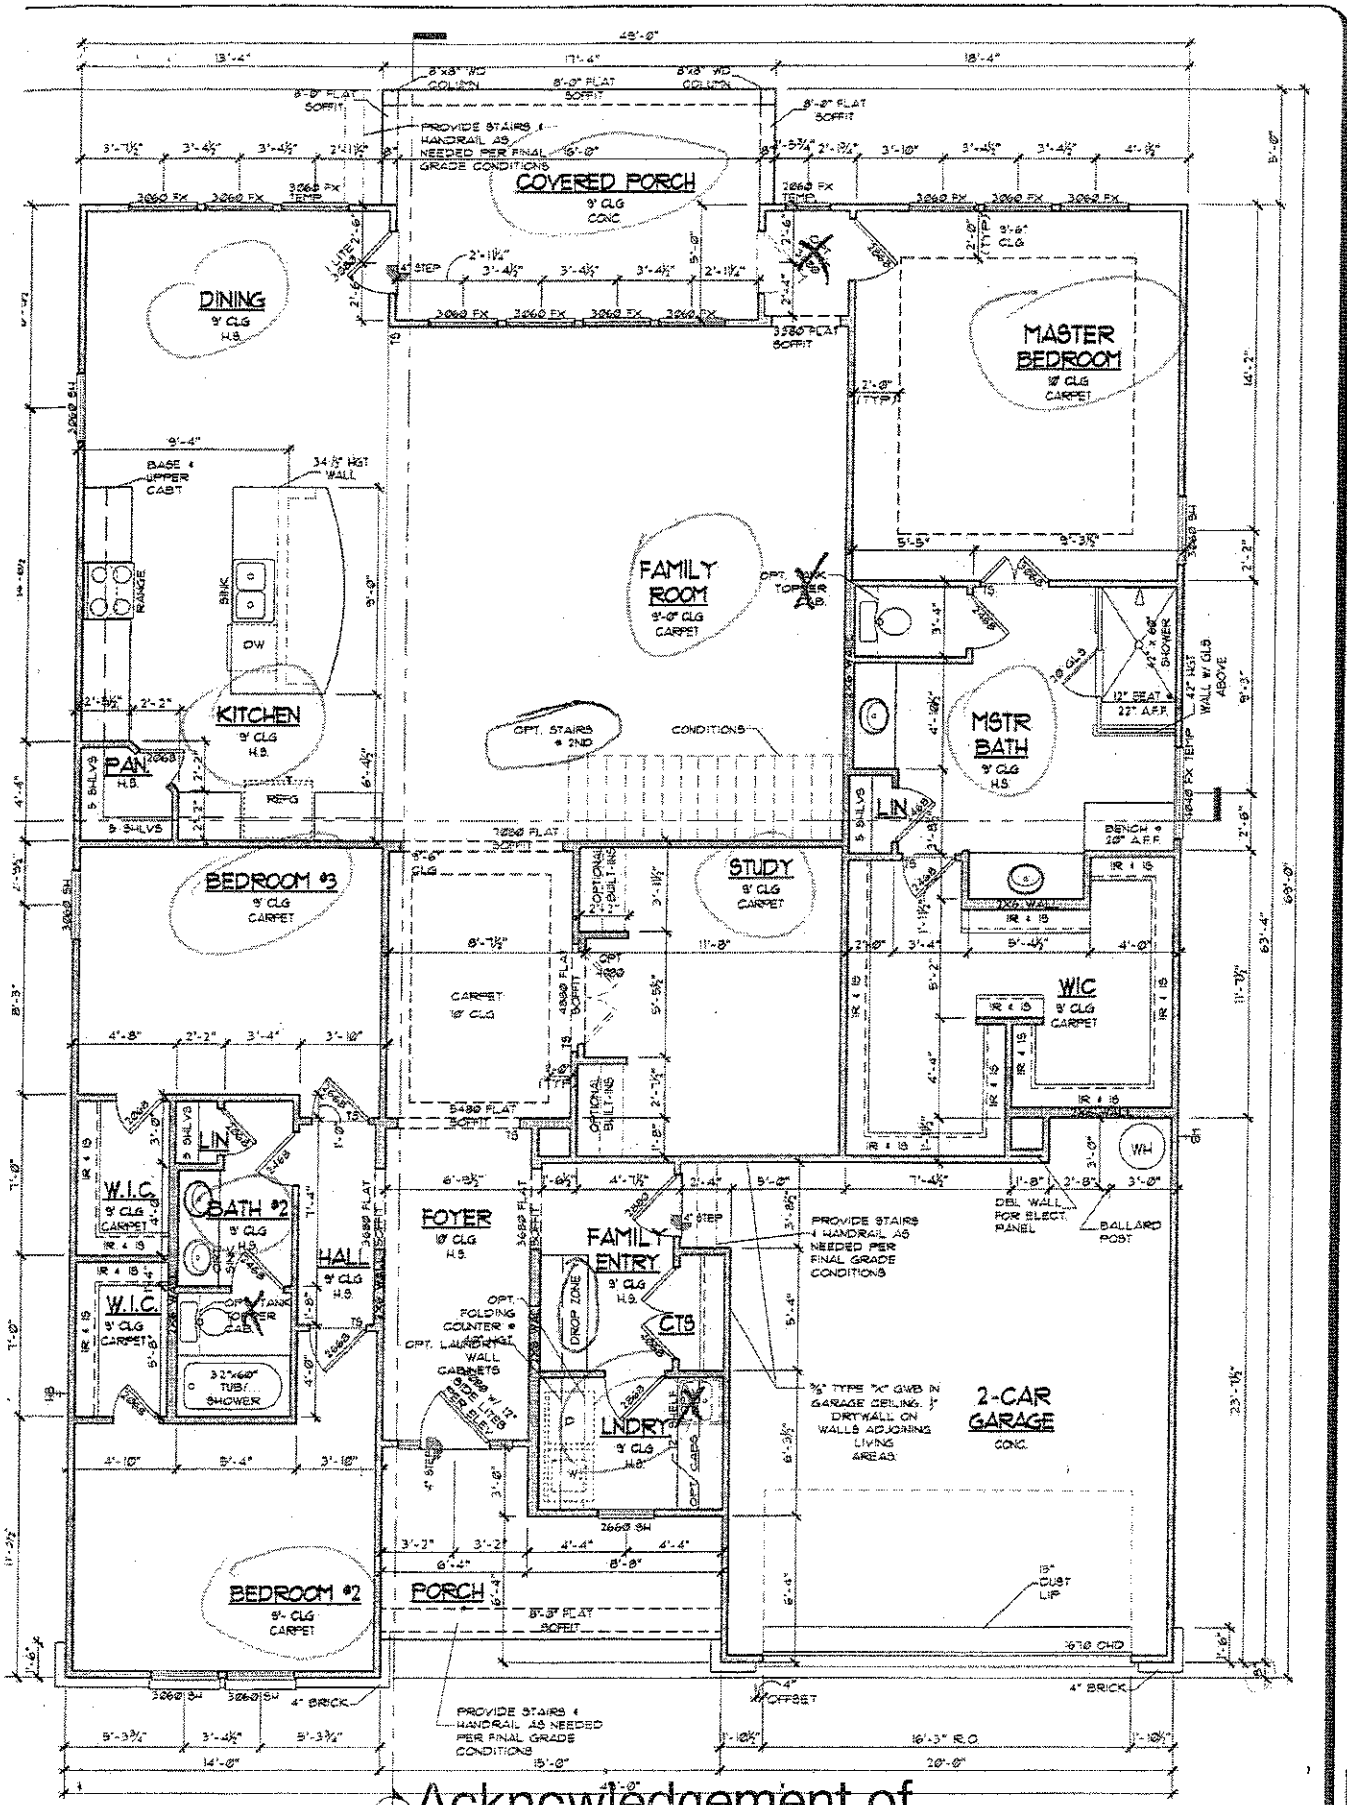


Acknowledgement of Plans Submittal ONLY!

MAIN LEVEL FLOOR PLAN - A

Date

Date 4/8/16

ERSE

MAIN LEVEL FLOOR PLAN

SCALE: 1/8" = 1'-0" (11x17 SHEET) 1/4" = 1'-0" (24x36 SHEET)

IMPORTANT NOTICE:
©(2014) GORDON / THOMAS Design entirely reserves the copyright and other rights to all ideas, designs, drawings, and specifications. These plans not to be reproduced, changed or copied in any form or manner whatsoever, nor are they to be assigned to any third party, without first obtaining the expressed written permission and consent of GT Design Group. Clients are limited to a one time use to construct a single home as per purchase. Before starting construction client, builder, each sub-contractor or supplier must verify all dimensions, details, and specifications. GTDesign Group must be notified in writing of any human error and given the time to correct any errors before start of construction. All current federal, state, local codes, ordinances and regulations etc. shall be considered as part of the specifications of this building and are to be adhered to even if they are at variance with the plan. The employment of a registered engineer is necessary to comply with local codes and/or building site conditions. Designer assumes no responsibility on any phases of construction or completed buildings.

PLAN NO.
EDINBURGH

GORDON THOMAS DESIGN GROUP
6320 FOREST SHORE COURT

RELEASE DATES:

REV.	DATE OF REV.	COMMENTS


DIMENSIONS:
WIDTH
DEPTH

Pennek COMMUNITIES
10295 DAVID TAYLOR DRIVE, CHARLOTTE, NC


PROJECT NO.: 140023.01

SHEET NO.
A3.0

(2nd floor)

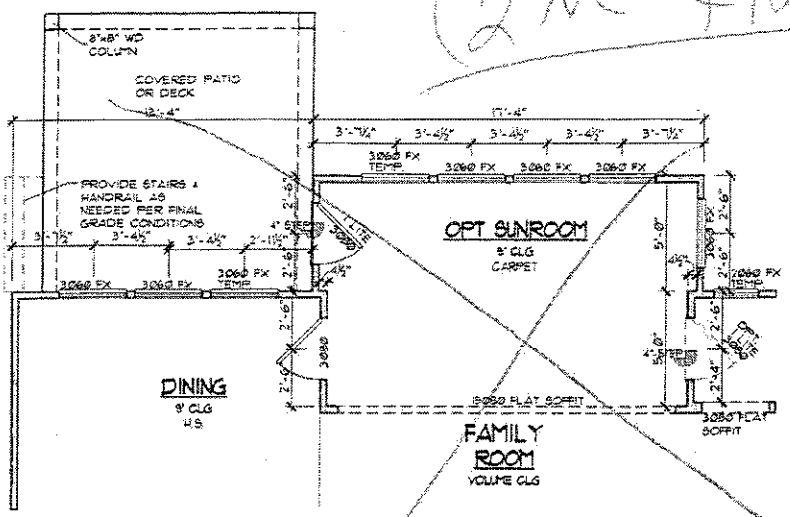

OPT. SUNROOM w/ COVERED PATIO ILO COVERED PORCH

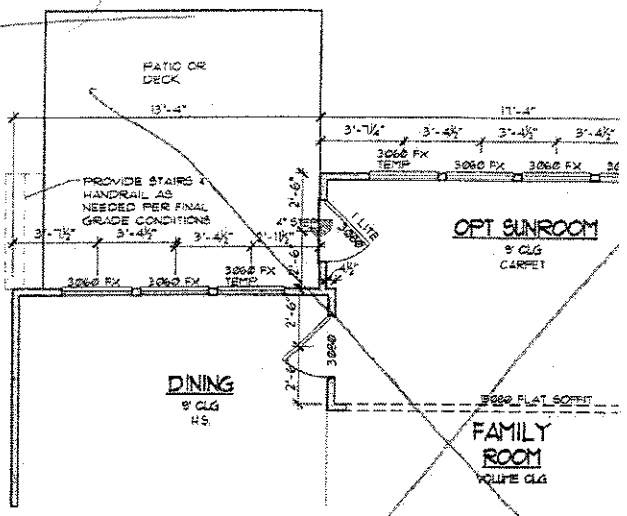


OPT SUNROOM w/ PATIO OR DECK ILO COVERED PORCH


Acknowledgement of Plans Submittal ONLY!

Date 3/22/16


Date 4/8/16

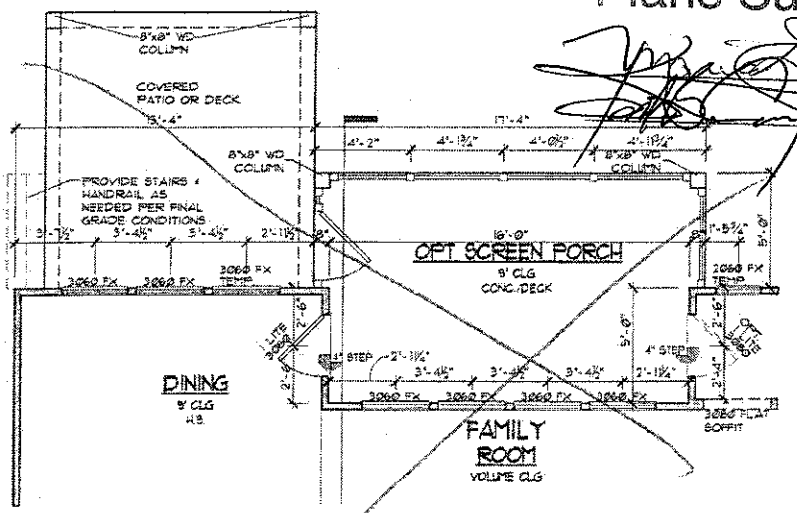

OPT SCREEN PORCH w/ COVERED PATIO ILO COVERED PORCH

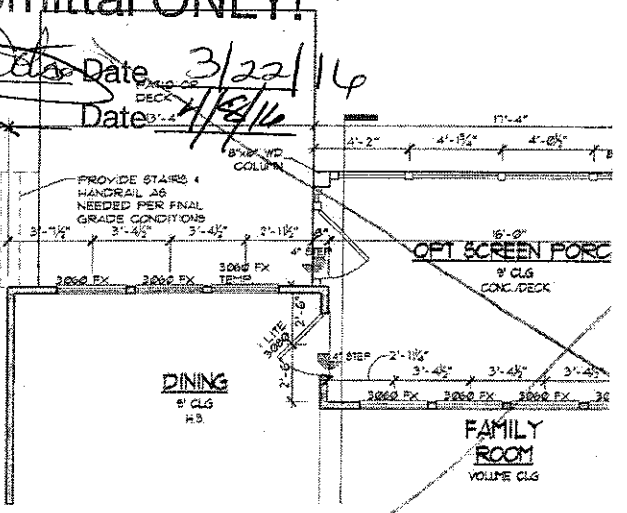

OPT SCREEN PORCH w/ PA
OR DECK ILO COVERED POR

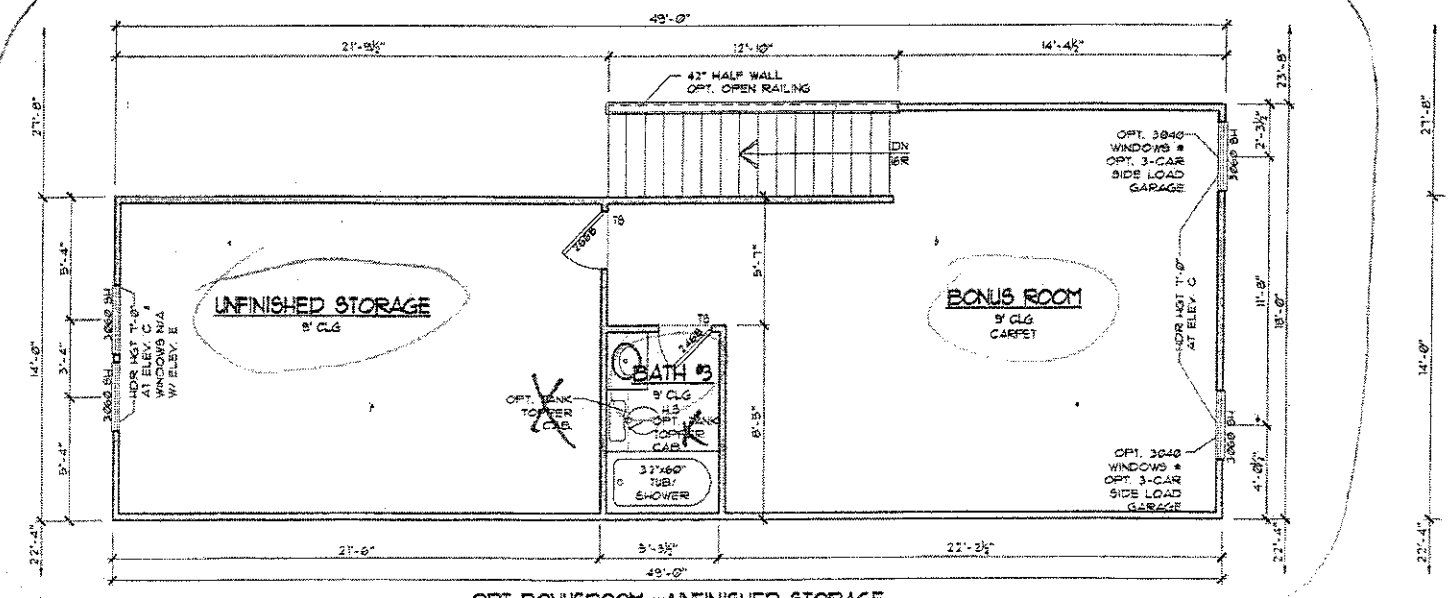

OPT BONUSROOM w/UNFINISHED STORAGE