
Acknowledgement Of
Plans Submittal ONLY!
Date 11/15
Date

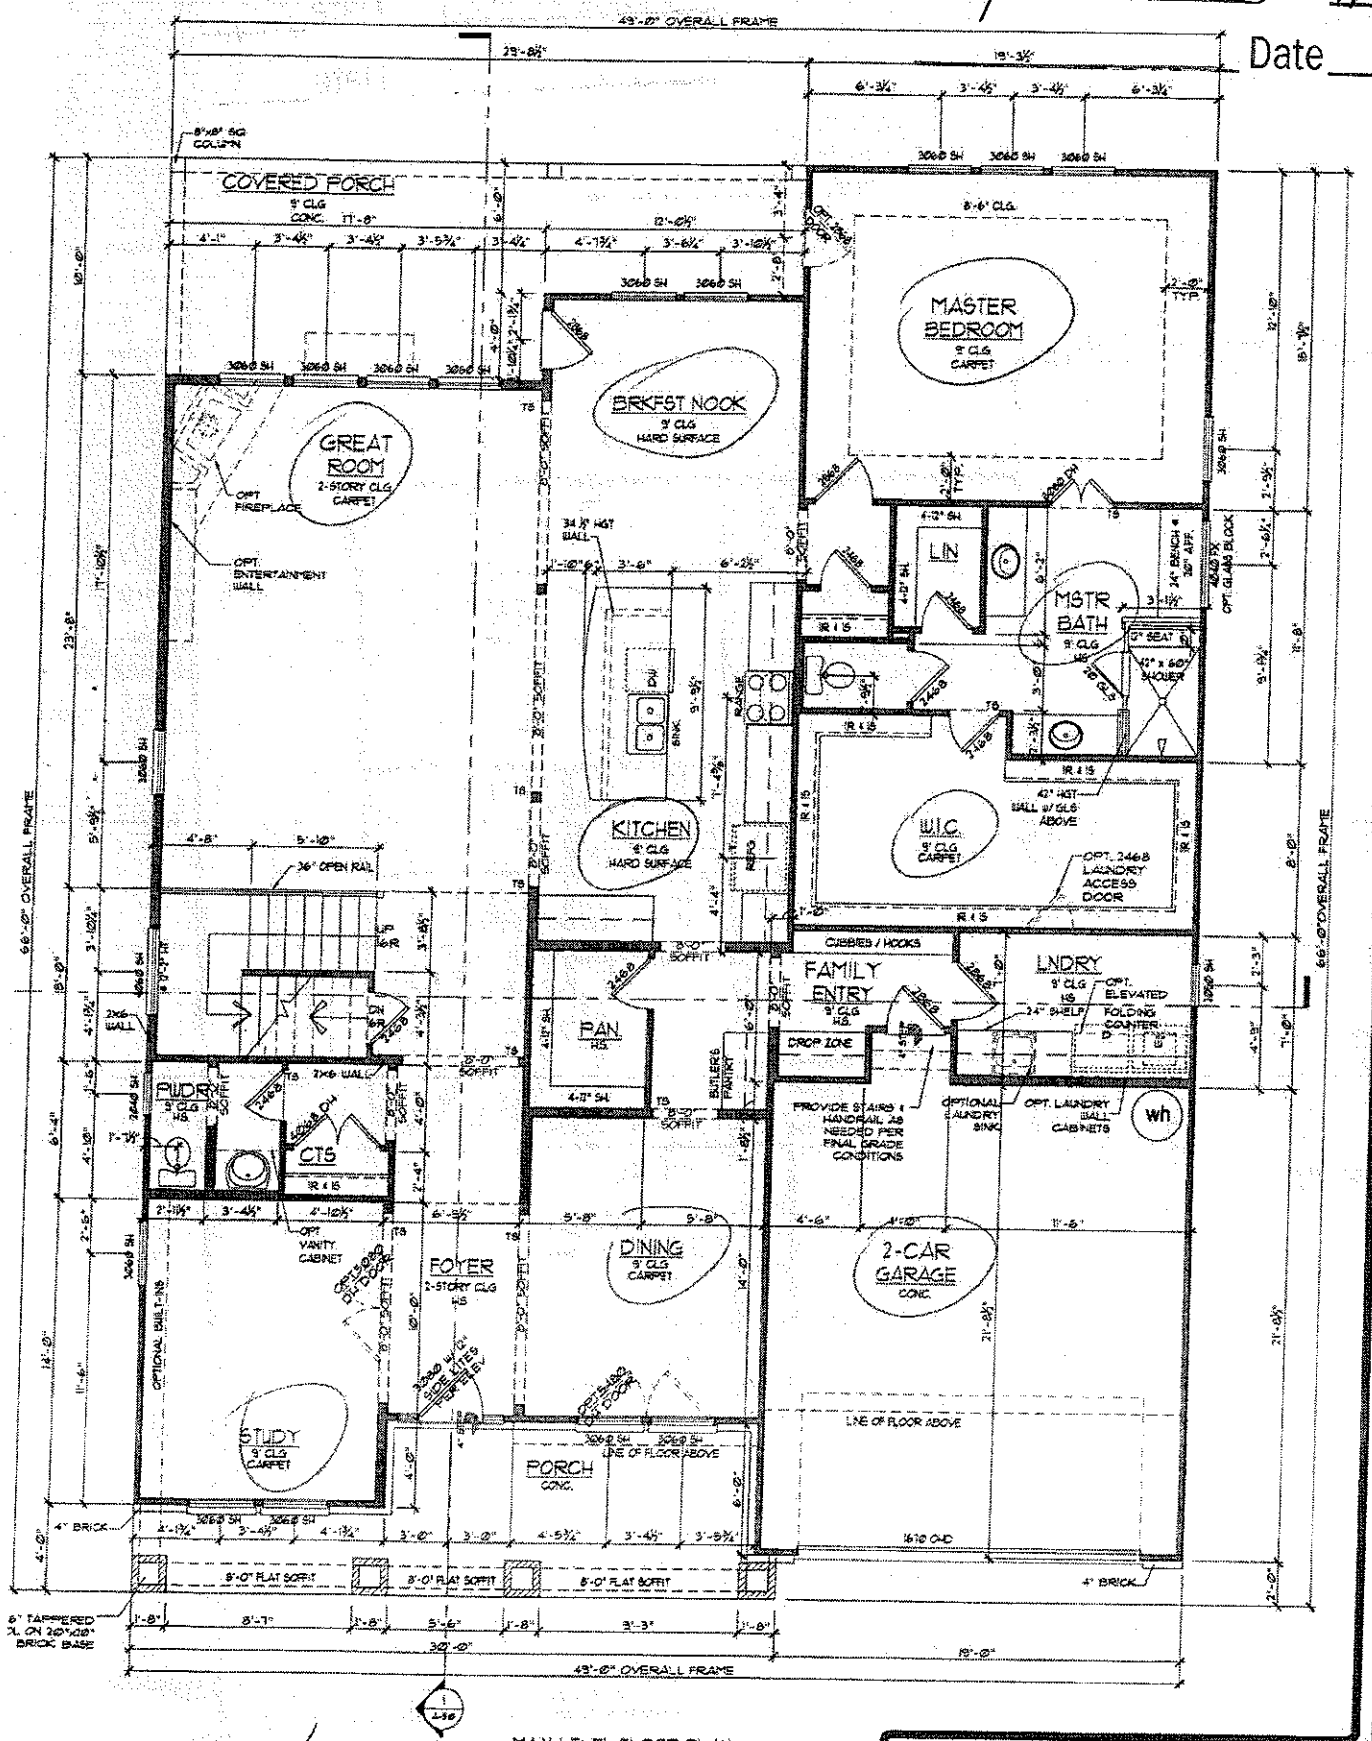

MAIN LEVEL FLOOR PLAN
SCALE: 1/4" = 1'-0" ELEV A

MAIN LEVEL FLOOR PLAN
SCALE: 1/8" = 1'-0" (30x42 SHEET)
1/4" = 1'-0" (24x36 SHEET)

PLAN N
WAKEHURE

GORDON THOMAS DESIGN GROUP

RELEASE DA
REV DATE COPY

DIMENSIO
WIDTH
DEPTH

benchmark COMMUNITIES

PROJECT N
14@023.01


SHEET N
A3.0

7 PLAN

Acknowledgement Of Plans Submittal ONLY!

Maria Dotson Date 2/17/15

_____ Date _____

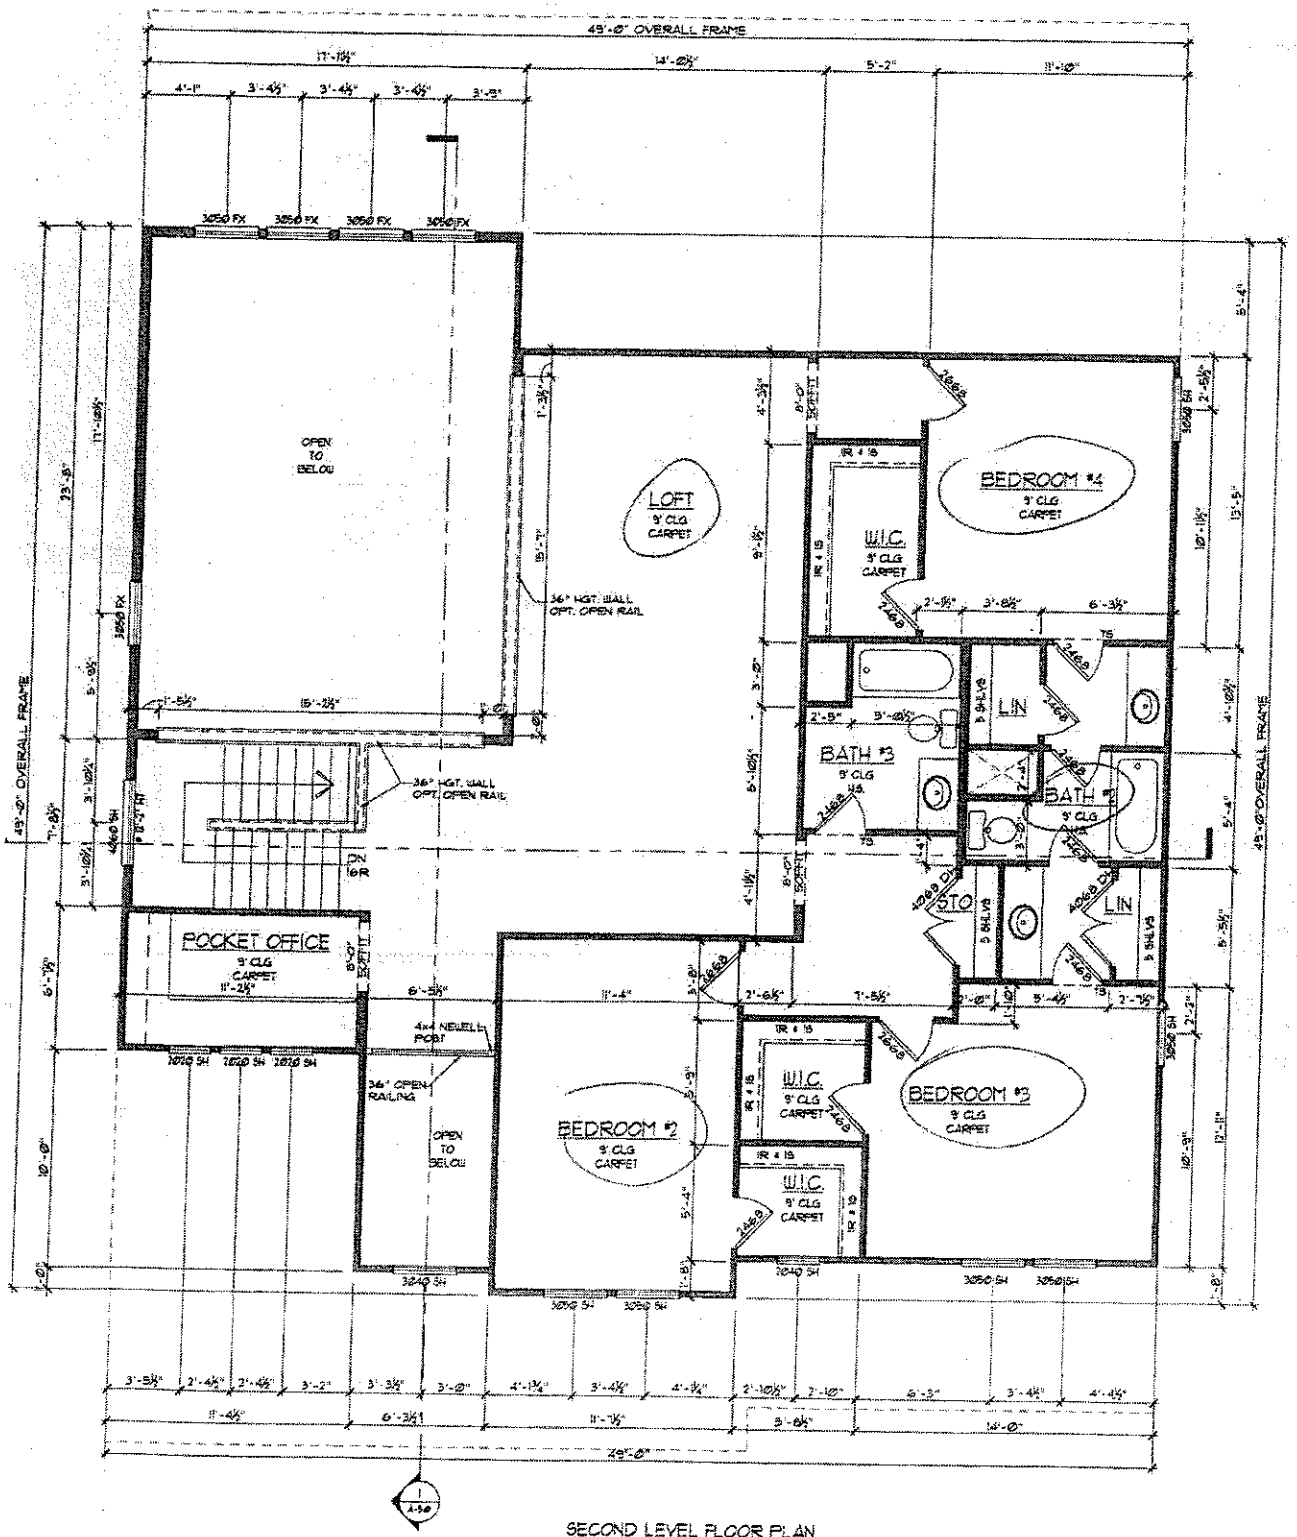

SECOND LEVEL FLOOR PLAN
SCALE: 1/4" = 1'-0" ELEV A

2ND FLOOR

SECOND LEVEL FLOOR PLAN
SCALE: 1/8" = 1'-0" (11x17 SHEET)
1/4" = 1'-0" (24x36 SHEET)

IMPORTANT NOTIC
©(2314) GORDON / THOMAS De
exclusively reserves the copyright
other rights in all plans, drawing
plans, and specifications. These
not to be reproduced, changed
in any form or manner whatsoev
are not to be assigned to any
party, without first obtaining the
written permission and consent
Design Group. Clients are limited
one time use for construct
this or per purchase. Before
construction check, builder, engi
blueprint or builder must verify
plans, details, and specifications.
Design Group must be notified
of any human error and given
to correct any errors before
construction. All authors' licenses,
mold claims, infringement and copy
rights, shall be considered as part
specifications of this building and
as referred to even if they are
with the plan. The employment
engineer is necessary to comply
these codes and/or building
whether omissions or inconsistency
any plans of construction or
building.

PLAN NO
WAKEHURST

GORDON THOMAS DESIGN GROUP
6320 FOREST SHORE COURT

RELEASE DATES:
REV. DATE COMMENTS

DIMENSIONS:
WIDTH
DEPTH

benchmark COMMUNITIES
10735 DAVID TAYLOR DRIVE SUITE 310

PROJECT NO.
140073.01

SHEET NO.
A3.2