

Acknowledgement Of Plans Submittal ONLY!
Date
Date 8/23/04

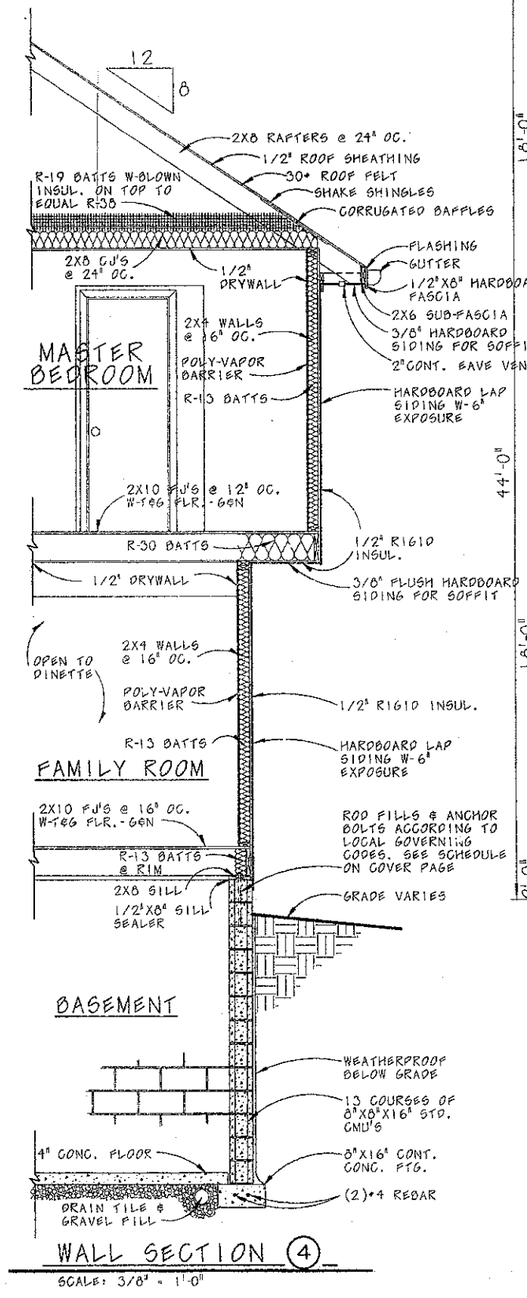


WALL SECTION (4)
SCALE: 3/8" = 1'-0"

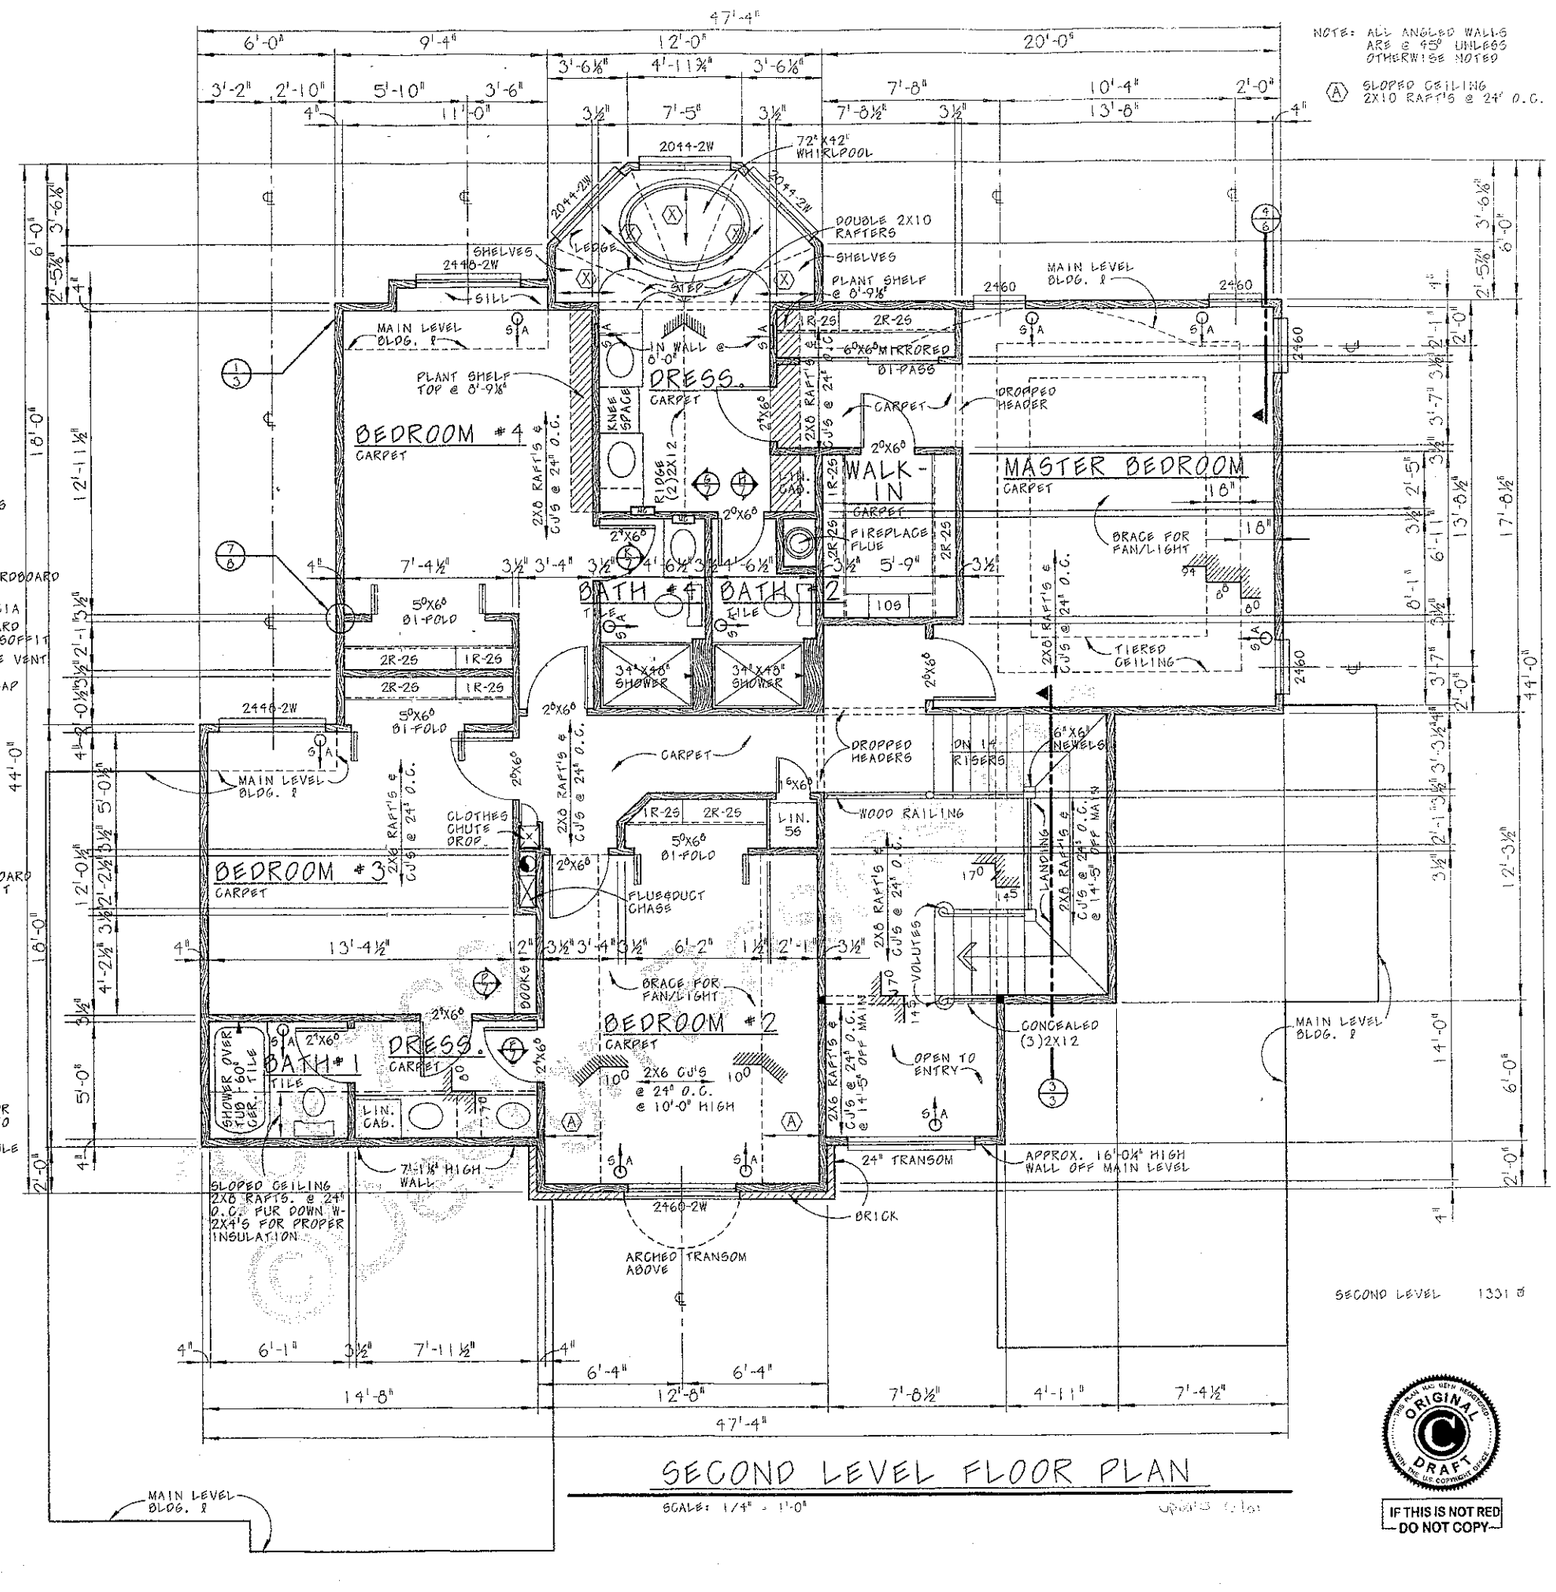


SECOND LEVEL FLOOR PLAN
SCALE: 1/4" = 1'-0"

IF THIS IS NOT RED DO NOT COPY

DESIGN HAS LOCATED IN OMAHA, NE. BECAUSE SITE CONDITIONS MAY VARY DESIGN BASICS, INC. CANNOT WARRANT THAT THESE PLANS WILL FIT ON YOUR SPECIFIC SITE. CONSTRUCTION FROM THESE PLANS SHOULD NOT BE UNDERTAKEN WITHOUT THE ASSISTANCE OF A CONSTRUCTION PROFESSIONAL.

THE PURCHASER OF THESE PLANS IS GIVEN A LIMITED LICENSE TO REPRODUCE. THESE PLANS FOR CONSTRUCTION PURPOSES ONLY AND FURTHER DISTRIBUTION IS STRICTLY PROHIBITED.

design basics inc.
HOME PLAN DESIGN SERVICE
11112 John Galt Blvd.
Omaha NE 68137-2384
(402) 331-9223

2207
PLAN NO.
SECOND LEVEL FLOOR PLAN
SHEET
6 OF 8