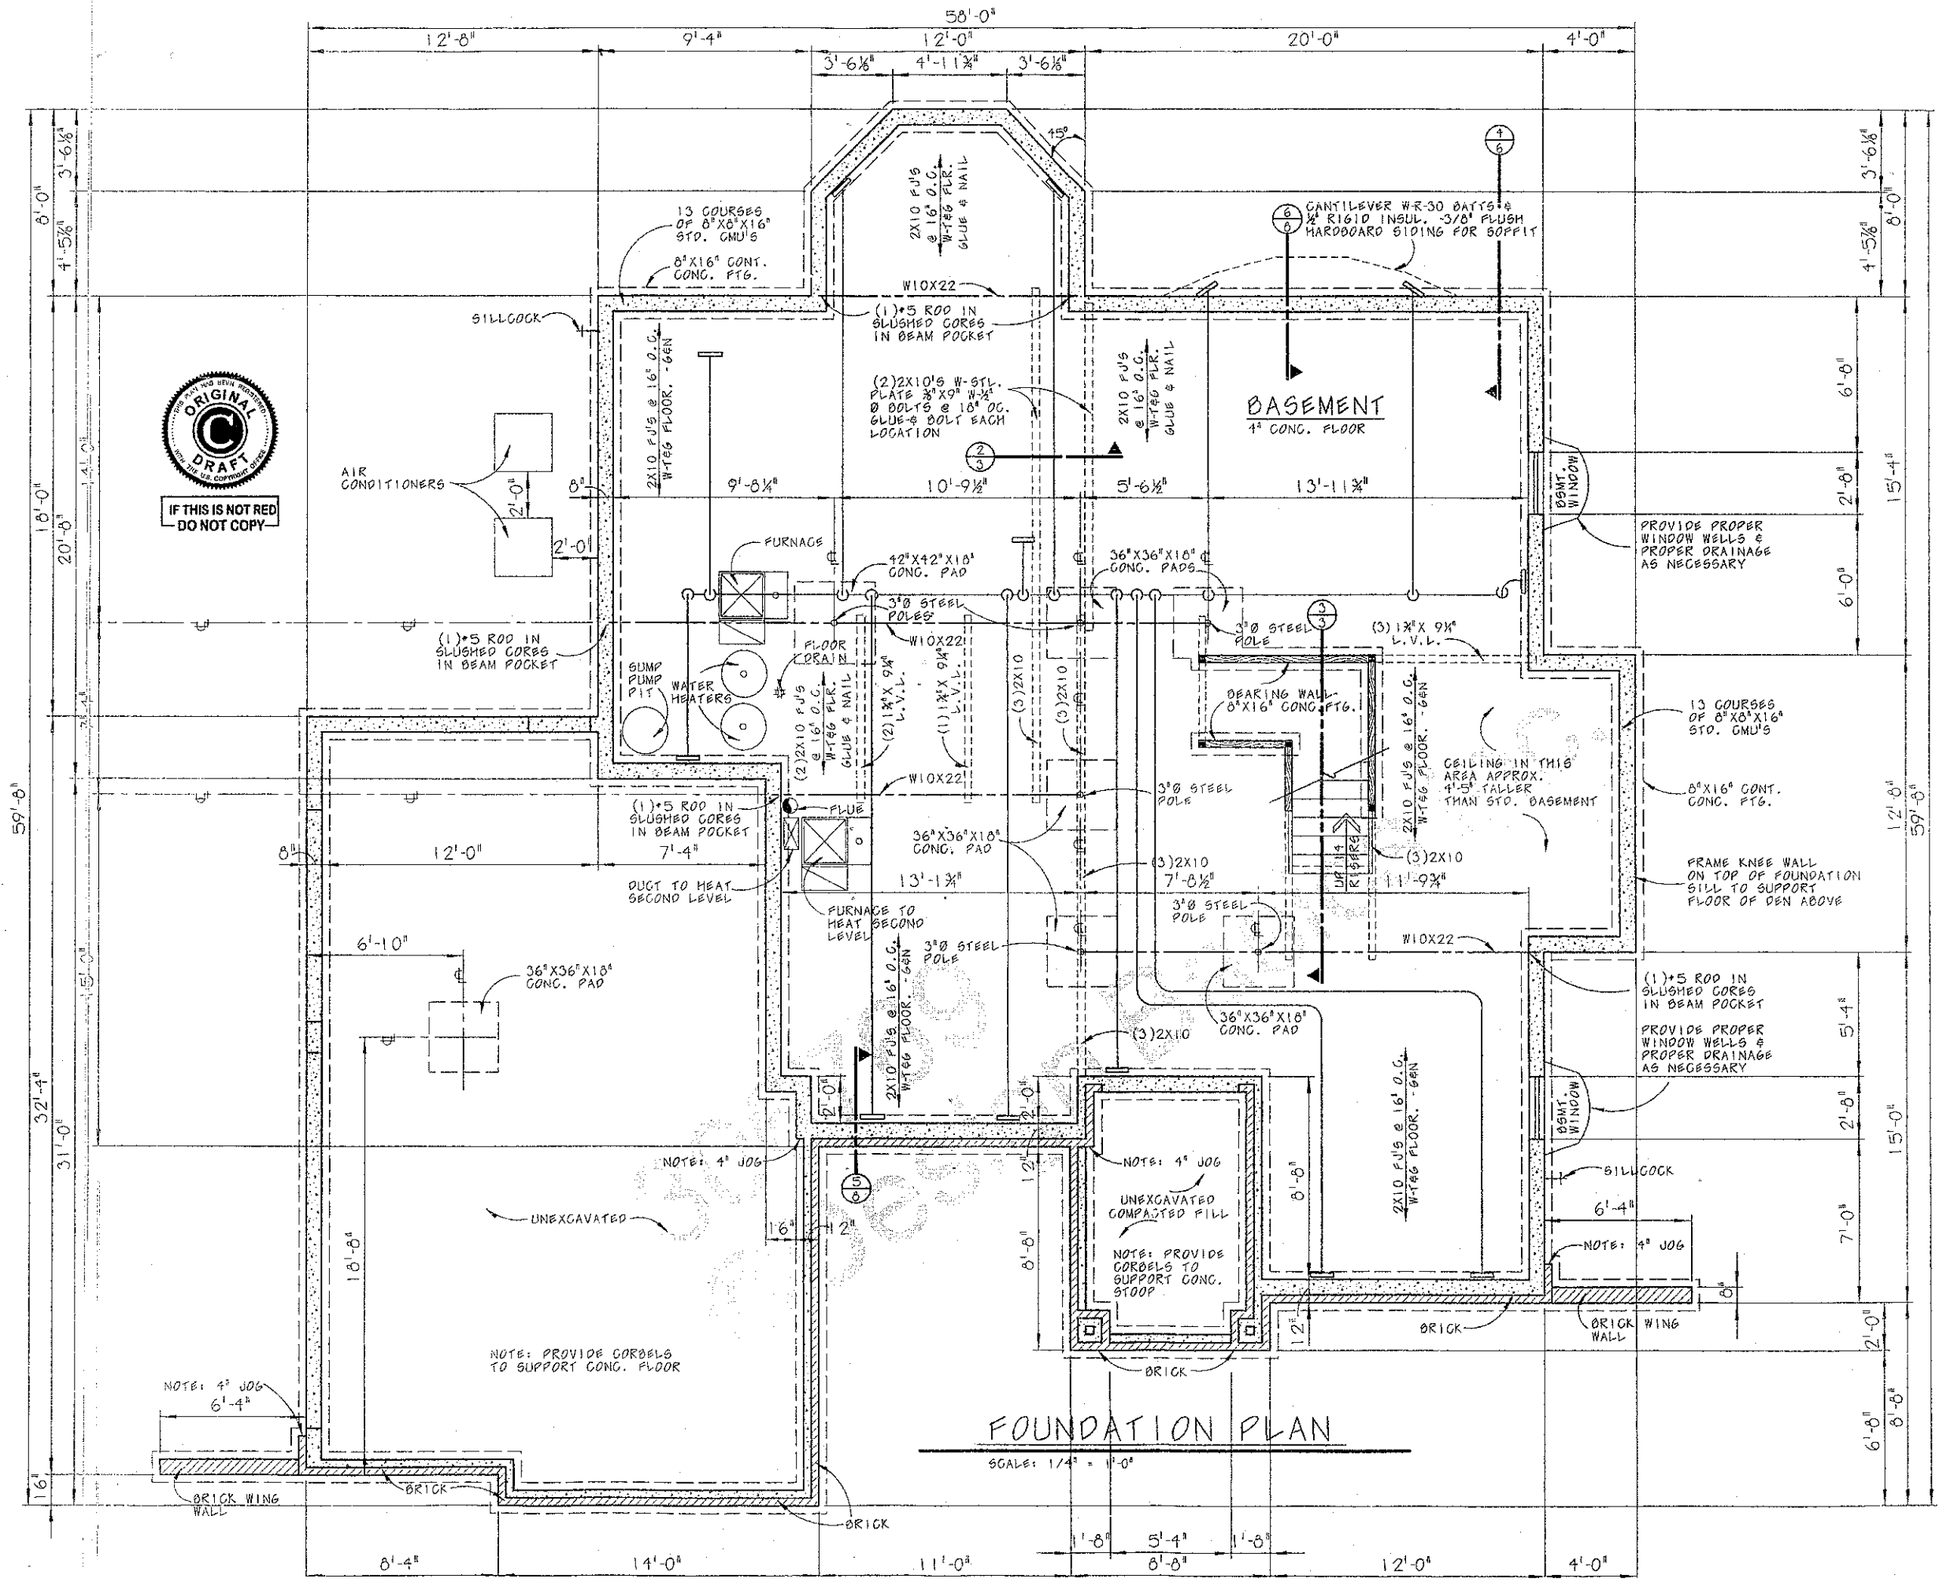


FOUNDATION PLAN

SCALE: 1/4" = 1'-0"

IF THIS IS NOT RED DO NOT COPY

ORIGINAL DRAFT

Acknowledgement Of Plans Submittal ONLY!

Date

Date 8/23/04

DESIGN BASICS, INC. IS A PROFESSIONAL RESIDENTIAL DESIGN FIRM LOCATED IN OMAHA, NEBRASKA. DUE TO VARIABLE CONDITIONS MAY VARY DESIGN BASICS, INC. CANNOT WARRANT THE SUITABILITY OF THESE PLANS FOR USE ON YOUR SPECIFIC CONSTRUCTION. WITHIN THESE PLANS SHOULD NOT BE UNDERTAKEN WITHOUT THE ASSISTANCE OF A CONSTRUCTION PROFESSIONAL.

© COPYRIGHT DESIGN BASICS, INC. 1990
THE PURCHASER OF THESE PLANS IS GIVEN A LIMITED LICENSE TO REPRODUCE THESE PLANS FOR CONSTRUCTION PURPOSES ONLY AND FURTHER DISTRIBUTION IS STRICTLY PROHIBITED.

11112 John Galt Blvd.
Omaha NE 68137-2384
(402) 331-9223

design basics inc.®
HOME PLAN DESIGN SERVICE

2207
PLAN NO.

FOUNDATION PLAN

SHEET
4 OF 8