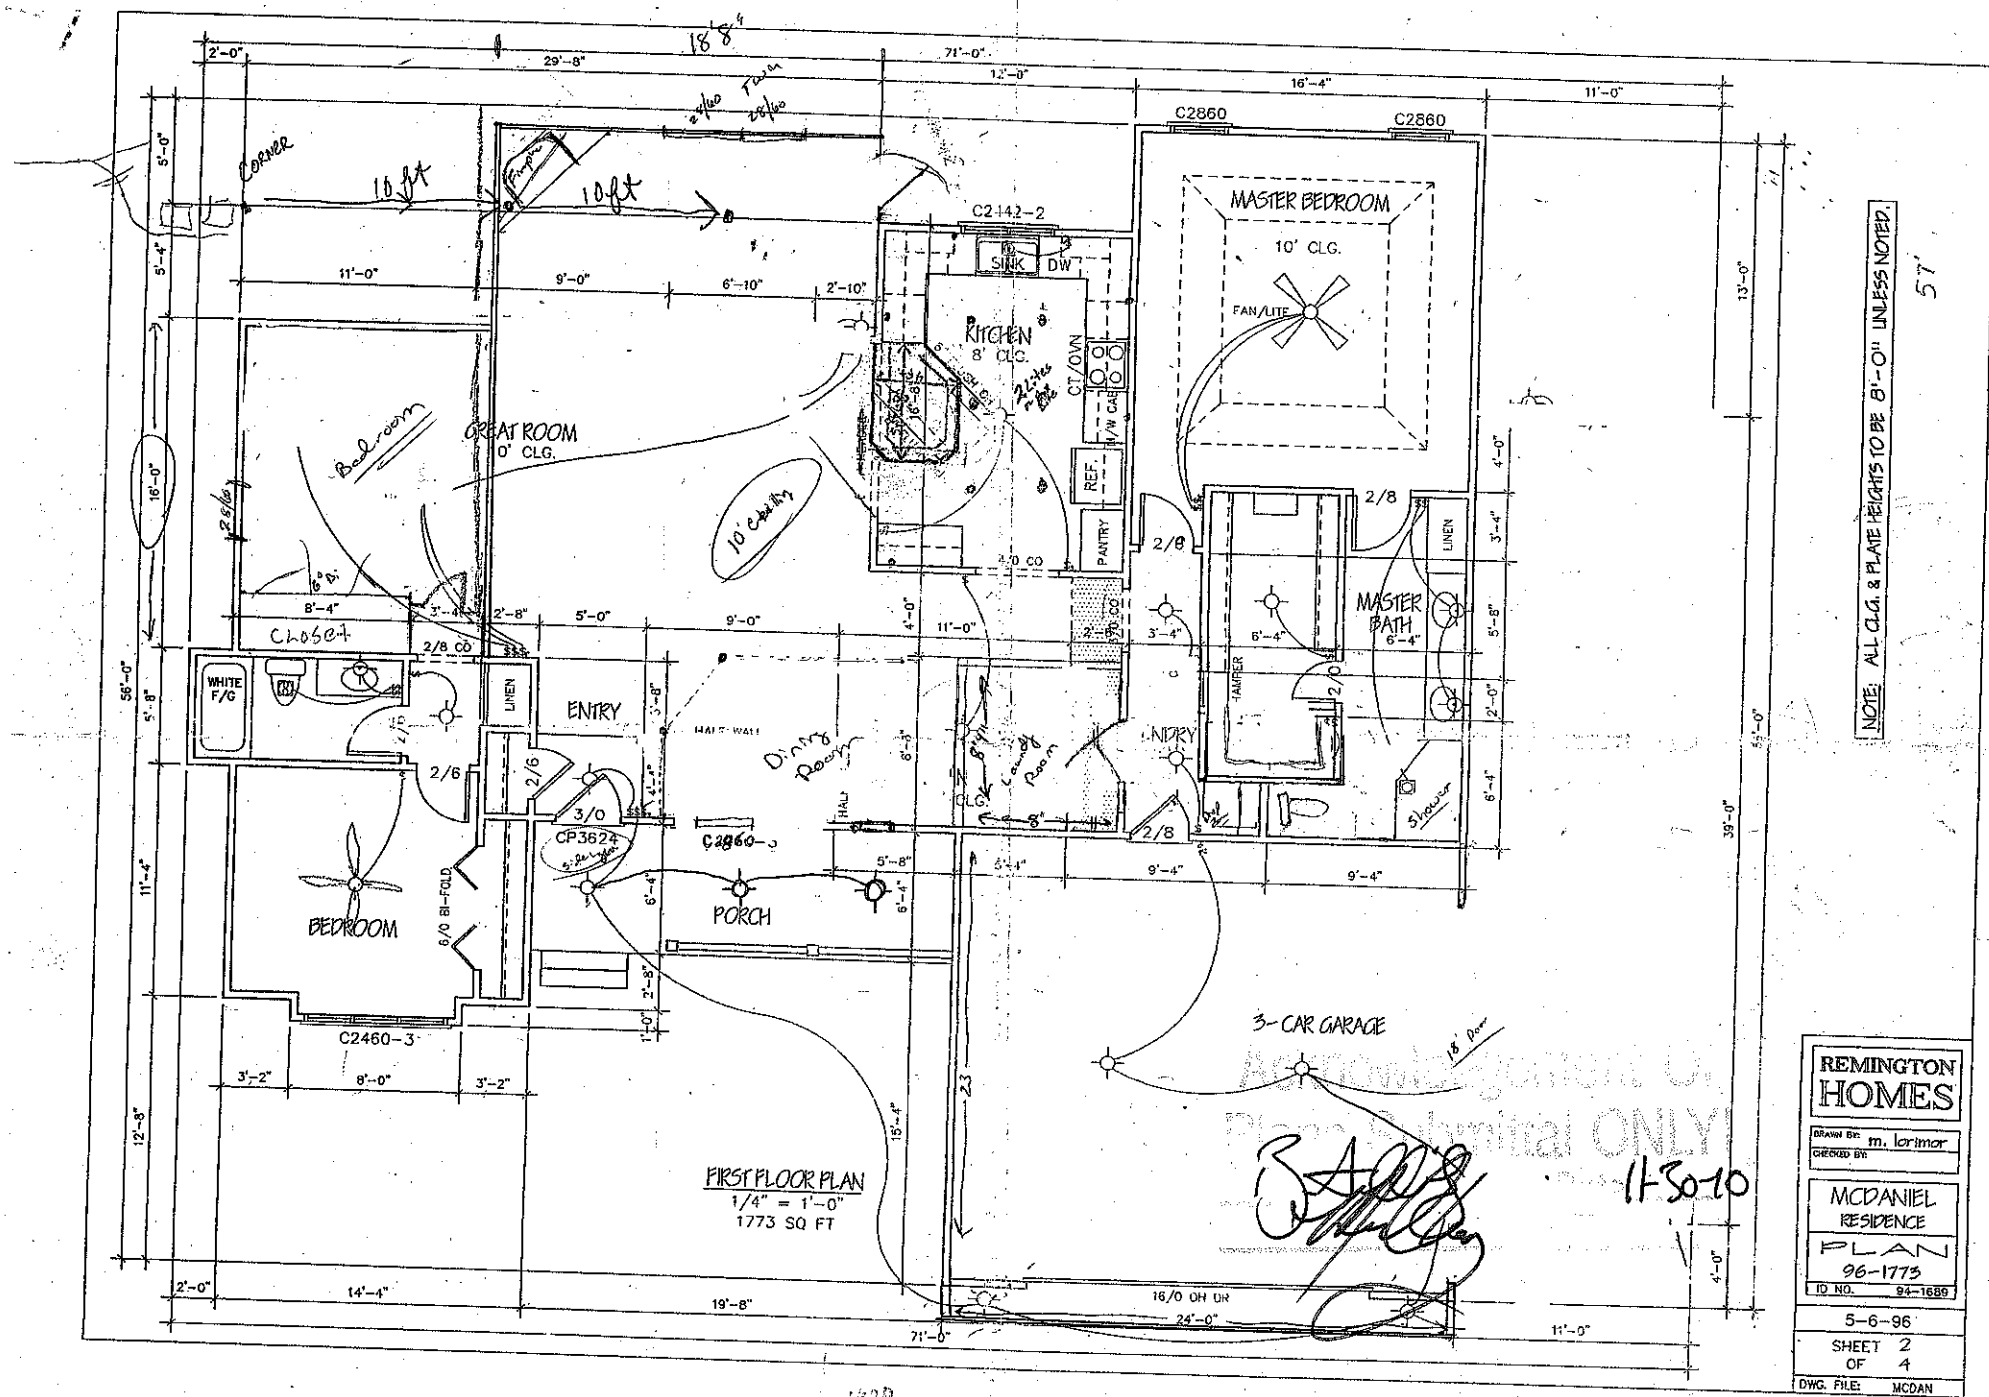


FIRST FLOOR PLAN
1/4" = 1'-0"
1773 SQ FT

11-30-10

Approved Construction Drawings
Plan Submittal ONLY!

REMINGTON HOMES	
DRAWN BY:	m. lorimor
CHECKED BY:	
MCDANIEL RESIDENCE	
PLAN	96-1773
ID NO.	94-1689
5-6-96	
SHEET	2 OF 4
DWG. FILE:	MCDAN

1920