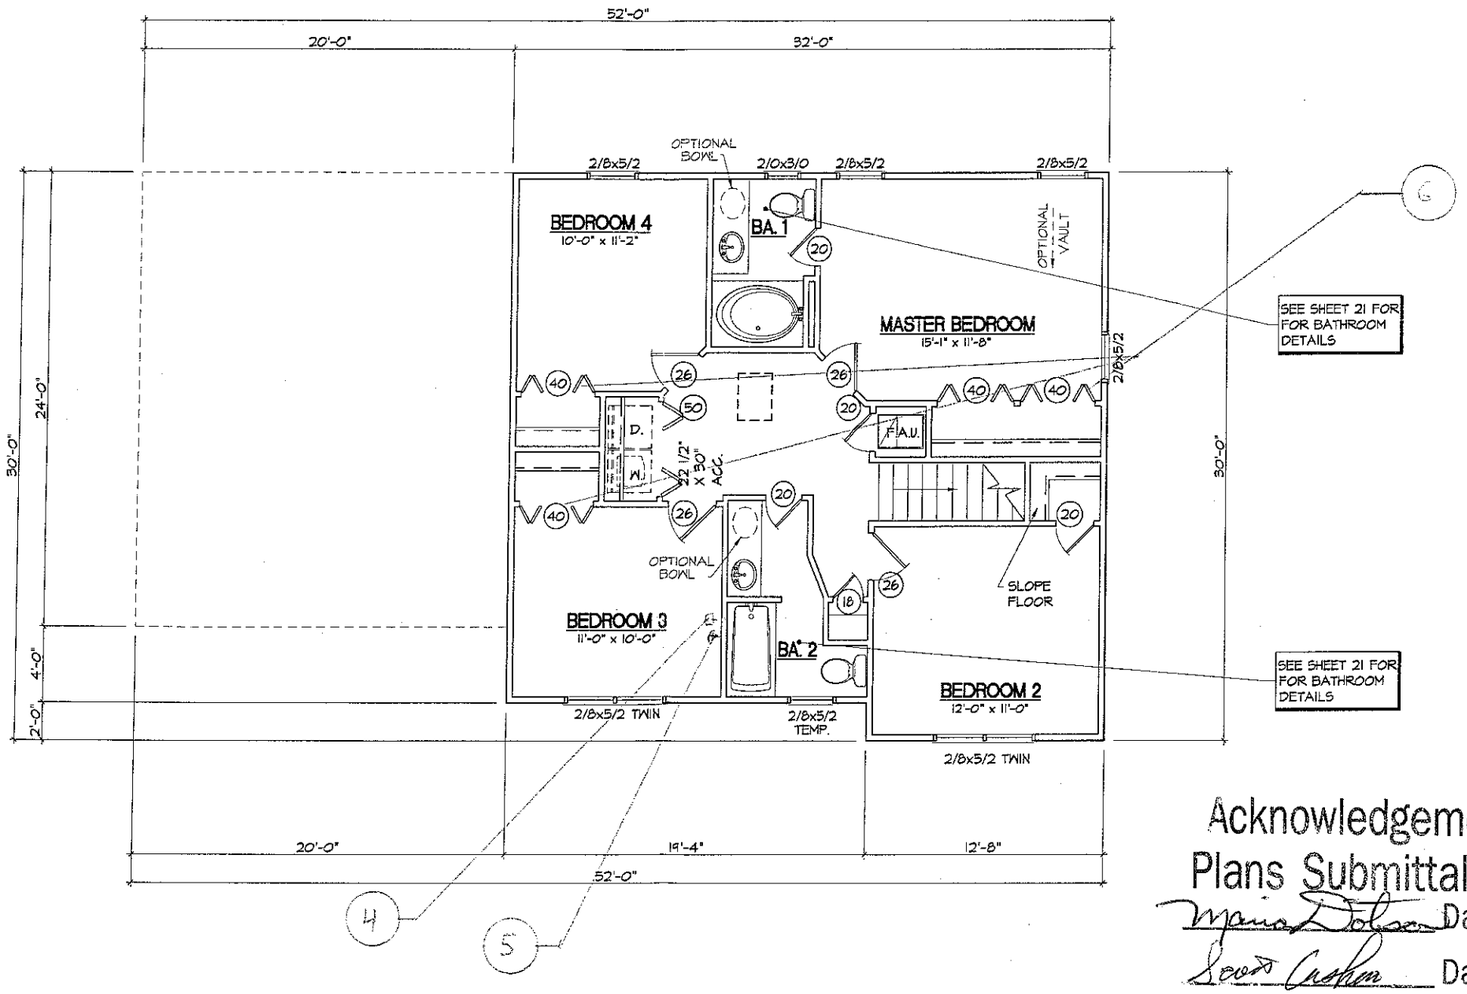


Acknowledgement Of
Plans Submittal ONLY!

Maria Dolson Date 12/6/04

Scott Cashon Date 12/8/04

2nd FLOOR PLAN
1/8" = 1'-0"

WAYNE HOMES® By CENTEX®

Wynne Whitney

REVISIONS	
No.	Date
1	XX-XX-XXXX
2	XX-XX-XXXX
3	XX-XX-XXXX
4	XX-XX-XXXX
5	XX-XX-XXXX
6	XX-XX-XXXX

©COPYRIGHT 2000
WAYNE HOMES

NOTICE:
All drawings, specifications and design thereof are instruments of service only and remain the property of Wayne Homes. Reproduction or publication by Wayne Homes is expressly prohibited. This design is protected by federal copyright laws.

DO NOT SCALE DRAWINGS
FOR DIMENSIONS NOT IN PLAN CONTACT PLAN COORDINATOR FOR CLARIFICATION

2-1816 - C
2nd FLOOR PLAN
DISCOVERY SERIES

DESIGN REFERENCE CODE
WYN0007

DRAWN BY/CHECK BY
ASC-KDH \ BWJ

RELEASE DATE
09/24/04

PLAN NUMBER
1816

CAD FILE NAME
1816C008

SHEET NUMBER
C-8

FILENAME: 1816C008.DWG SCALE: 1:1 LAST SAVED ON 10/31/2000