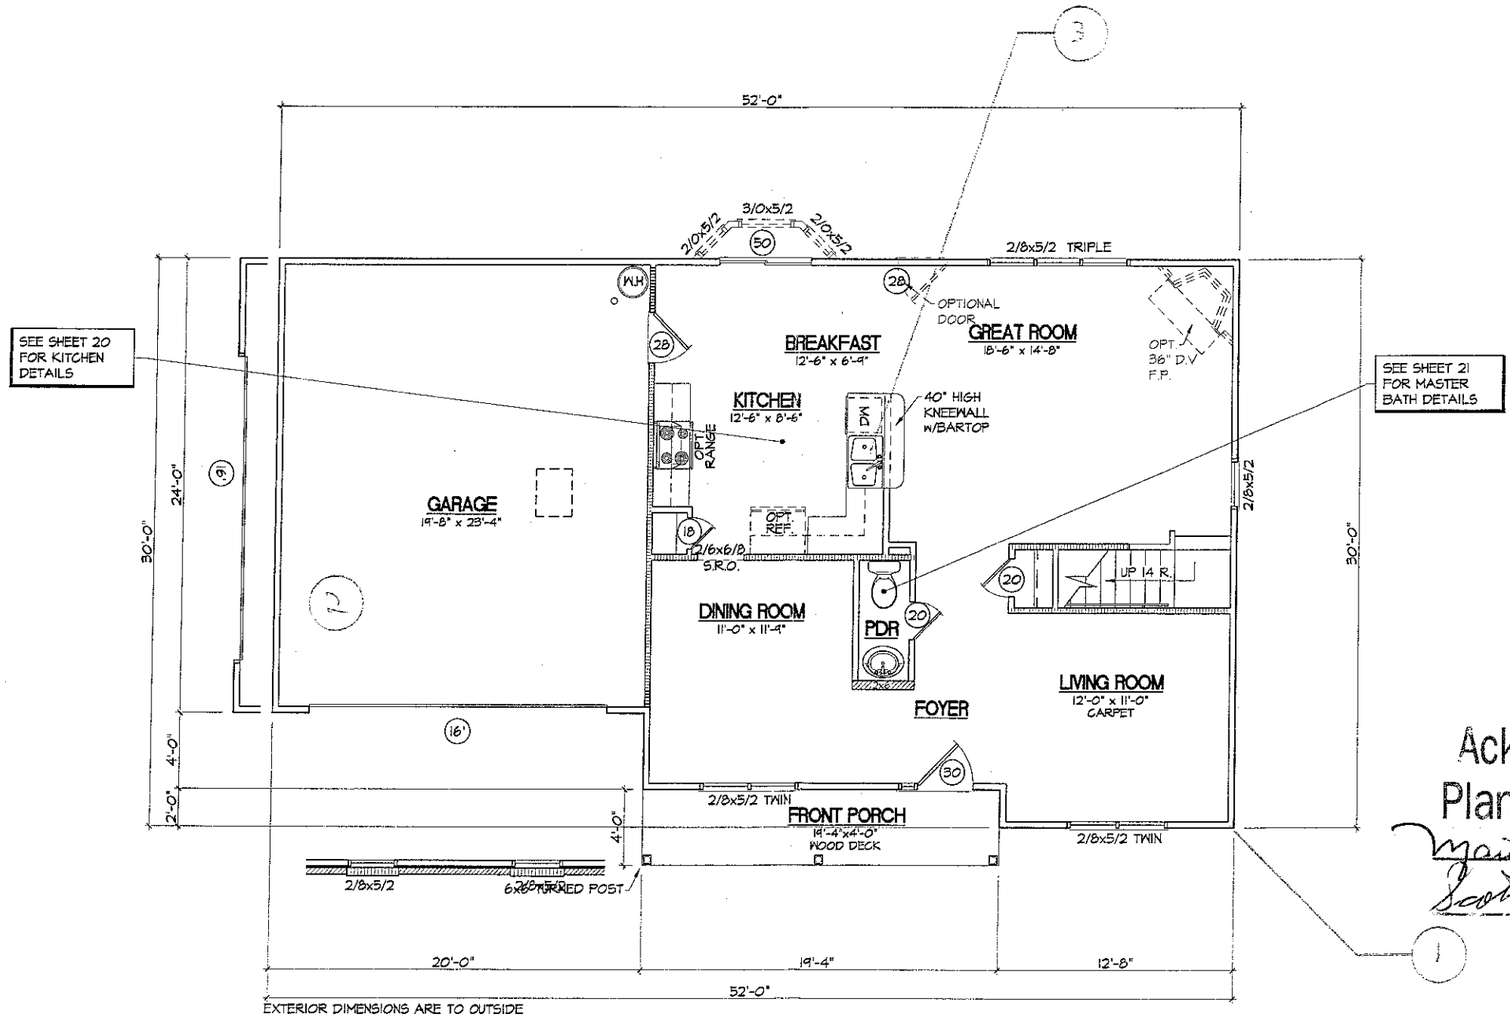


EXTERIOR DIMENSIONS ARE TO OUTSIDE OF 1/2" SHEATHING. INTERIOR DIMENSIONS ARE TO FACE OF 3 1/2" STUD.

Acknowledgement Of Plans Submittal ONLY!

Maria Dotson Date 12/6/04

Scott Lushing Date 12-8-04

1st FLOOR PLAN
1/8" = 1'-0"

WAYNE HOMES® By CENTEX®

Kerrie Mahoney

REVISIONS	
No.	Date
1	XX-XX-XXXX
2	XX-XX-XXXX
3	XX-XX-XXXX
4	XX-XX-XXXX
5	XX-XX-XXXX
6	XX-XX-XXXX

© COPYRIGHT 2000 WAYNE HOMES

NOTICE:
All drawings, specifications and copies thereof are instruments of service only and remain the property of Wayne Homes. The reproduction or unauthorized use of these documents on any other project without written permission is prohibited. This notice is provoked by federal copyright laws.

DO NOT SCALE DRAWINGS
FOR DIMENSIONS NOT SHOWN CONTACT PLAN COORDINATOR FOR CLARIFICATION

2-1816 - C
1st FLOOR PLAN
DISCOVERY SERIES

DESIGN REFERENCE CODE
WYN0007

DRAWN BY/CHECK BY
ASC-KDH \ BWJ

RELEASE DATE
09/24/04

PLAN NUMBER
1816

CAD FILE NAME
1816C005

SHEET NUMBER
C-5

FILENAME: 18-6C005.DWG SCALE: 1:1 LAST SAVED ON 10/30/2000