
© COPYRIGHT CORNERSTONE HOME DESIGNS, 2008
ALL RIGHTS RESERVED

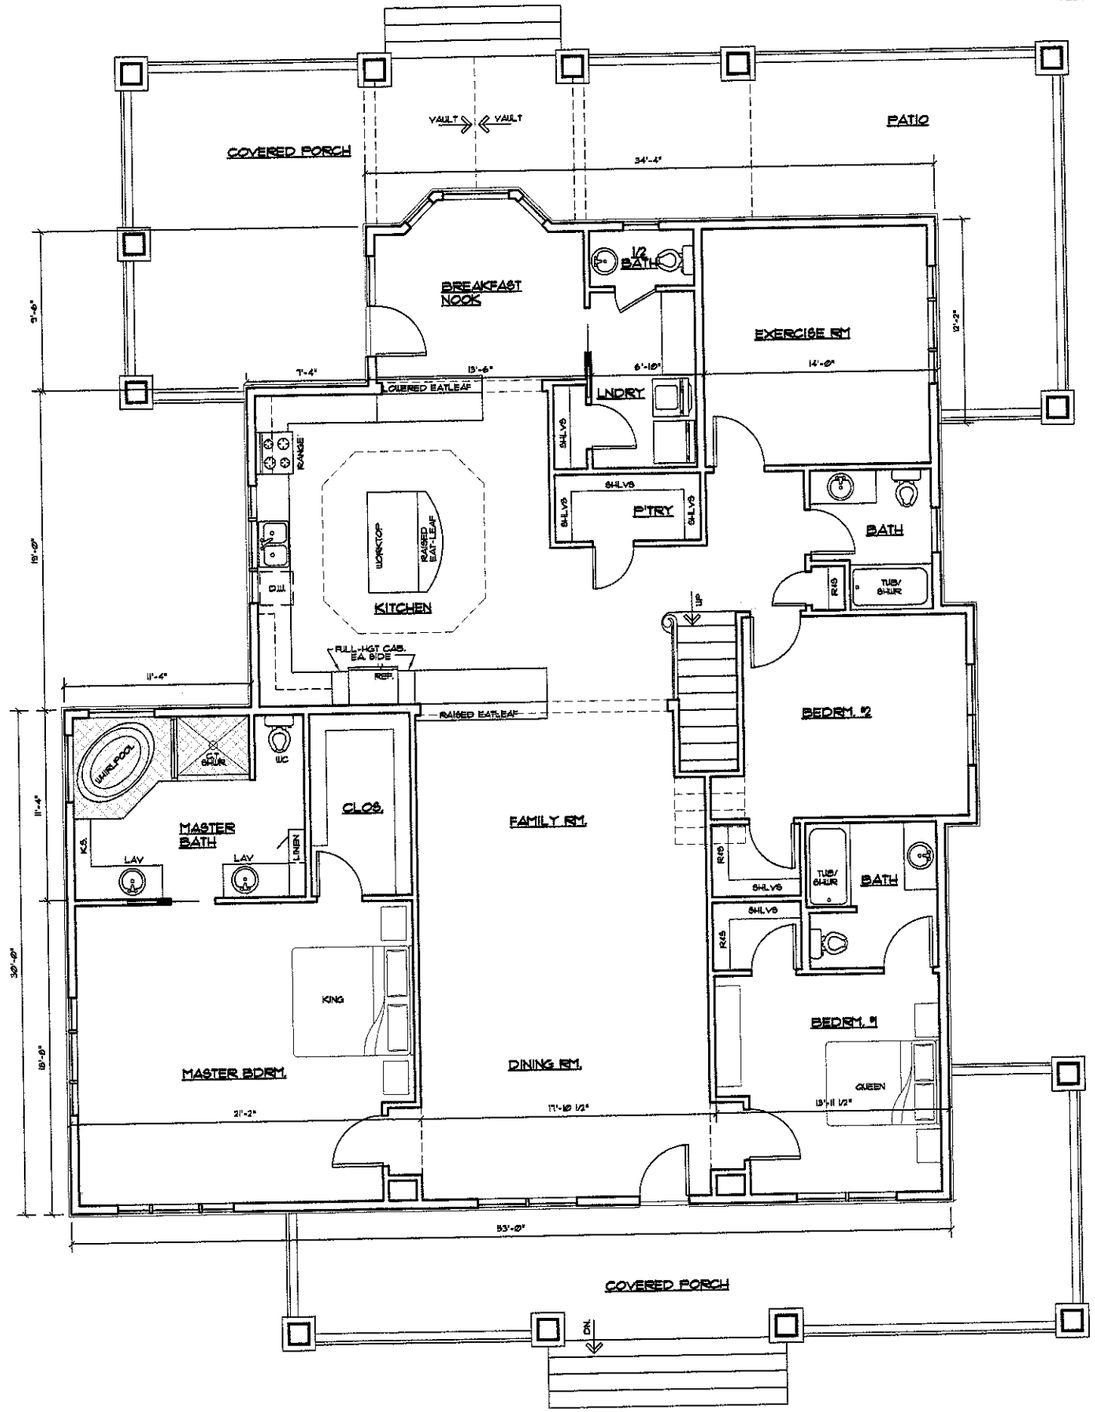

MAIN FLOOR PLAN

SCALE: 1/4" = 1'-0"

NOTE: BUILDER TO VERIFY ALL DIMENSIONS

HEATED SQUARE FOOTAGE = 2,148
PORCHES SQUARE FOOTAGE = 1211

NOT FOR CONSTRUCTION
FOR BIDDING PURPOSES ONLY

RENOVATIONS AND ADDITIONS FOR:

ALAN & LOIS HARWOOD

MOORESVILLE, NORTH CAROLINA

CORNERSTONE HOME DESIGNS, LLC.
JOEL L. DAVIS- DESIGNER
PHONE: 828-638-0123
23 MOSER CIRCLE
TAYLORSVILLE, NC 28681

ENGINEER

PROJECT NO.:
DATE: 04.07.08
DRAWN BY: JLD
CONTRACTOR:

REVISIONS	BY
04.22.08	
04.23.08	
05.15.08	

SHEET NO.
A-2
OF XX

THESE CONSTRUCTION DOCUMENTS HAVE BEEN DEVELOPED FOR THE EXPLICIT ONE TIME USE FOR CLIENT LISTED ABOVE. THESE DOCUMENTS MAY NOT BE REPRODUCED BY ANY METHOD, NOR MAY THEY BE USED BY ANYONE FOR REPEAT CONSTRUCTION WITHOUT WRITTEN CONSENT OF DESIGNER, CORNERSTONE HOME DESIGNS, LLC.

IT SHALL BE THE CONTRACTOR'S RESPONSIBILITY TO CAREFULLY REVIEW THESE PLANS FOR COMPLIANCE WITH ALL BUILDING CODES, ZONING & OTHER REGULATORY AGENCIES & FOLLOW SPECIFICATIONS OF DESIGNER AND ENGINEERS WHERE USED.

© COPYRIGHT CORNERSTONE HOME DESIGNS, 2007
ALL RIGHTS RESERVED

UPPER FLOOR PLAN SCALE: 1/4" = 1'-0"

NOTE: BUILDER TO VERIFY ALL DIMENSIONS
HEATED SQUARE FOOTAGE = 540
UNFINISHED SQUARE FOOTAGE = 814

NOT FOR CONSTRUCTION
FOR BIDDING PURPOSES ONLY

CORNERSTONE
HOME DESIGNS, LLC.
JOEL L. DAVIS- DESIGNER
PHONE: 828-638-0723
23 MOSER CIRCLE
TAYLORSVILLE, NC 28681

ENGINEER
P.E.

RENOVATIONS AND ADDITIONS FOR:

ALAN & LOIS HARWOOD

MOORESVILLE, NORTH CAROLINA

PROJECT NO: D0709
DATE: 04.09.08
DRAWN BY: JLD
CONTRACTOR:

REVISIONS	BY
04.22.08	
04.29.08	
05.15.08	

SHEET NO.
A-3
OF FIVE

THESE CONSTRUCTION DOCUMENTS HAVE BEEN DEVELOPED FOR THE EXPLICIT ONE TIME USE FOR CLIENT LISTED ABOVE. THESE DOCUMENTS MAY NOT BE REPRODUCED BY ANY METHOD, NOR MAY THEY BE USED BY ANYONE FOR REPEAT CONSTRUCTION WITHOUT WRITTEN CONSENT OF DESIGNER, CORNERSTONE HOME DESIGNS, LLC.

IT SHALL BE THE CONTRACTOR'S RESPONSIBILITY TO CAREFULLY REVIEW THESE PLANS FOR COMPLIANCE WITH ALL BUILDING CODES, ZONING & OTHER REGULATORY AGENCIES & FOLLOW SPECIFICATIONS OF DESIGNER AND ENGINEERS WHERE USED.