IREDELL COUNTY HEATLH DEPARTMENT
ENVIRONMENTAL HEALTH DIVISION
PAGE 2: *SITE PLAN WORKSHEET*

SEE THE "SAMPLE SITE PLAN" BELOW. *INCOMPLETE SITE PLANS WILL BE RETURNED TO YOU FOR COMPLETION AND MAY RESULT IN A DELAY IN THE ISSUANCE OF YOUR SEPTIC SYSTEM PERMIT!!!*

Place an (X) beside each item as you complete the site plan:

- ✓ Property Line measurements are clearly identified...
- ✓ All proposed structures are indicated...
  SHOW: proposed house or business footprint, wells, water lines, patios, pools and decks, and any other item that will occupy space on the site
- ✓ Front and side setbacks from property line...
- ✓ Preferred driveway location and configuration, preferred well location...
- ✓ Area you prefer your septic system to be placed...
- ✓ North arrow, or other sufficient indicator of direction...

Circle N/A on the following if appropriate:


- ✓ Location of septic systems and wells within 100' of your property... N/A
- ___ Location of easements and rights of ways on your property... N/A
- ___ Location of any designated wetlands on the property... N/A


Signature: LAWRENCE J. HARKNESS

REQUIRED **property owner or owner's legal representative signature.**

DATE 2/26/13

USE THIS SPACE TO DRAW YOUR SITE PLAN

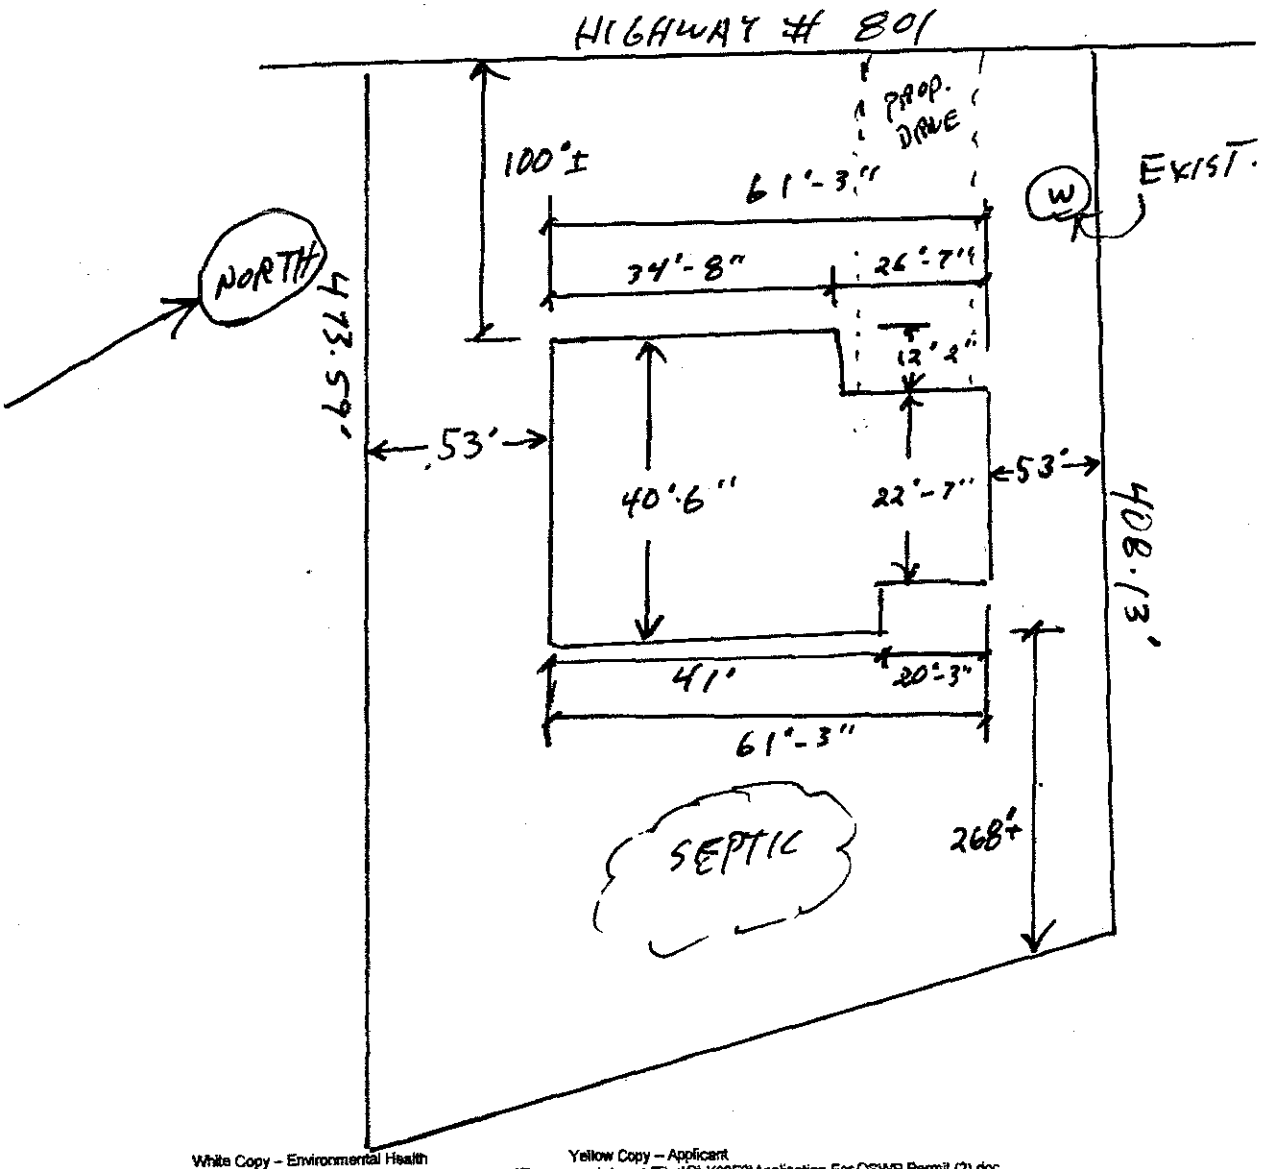

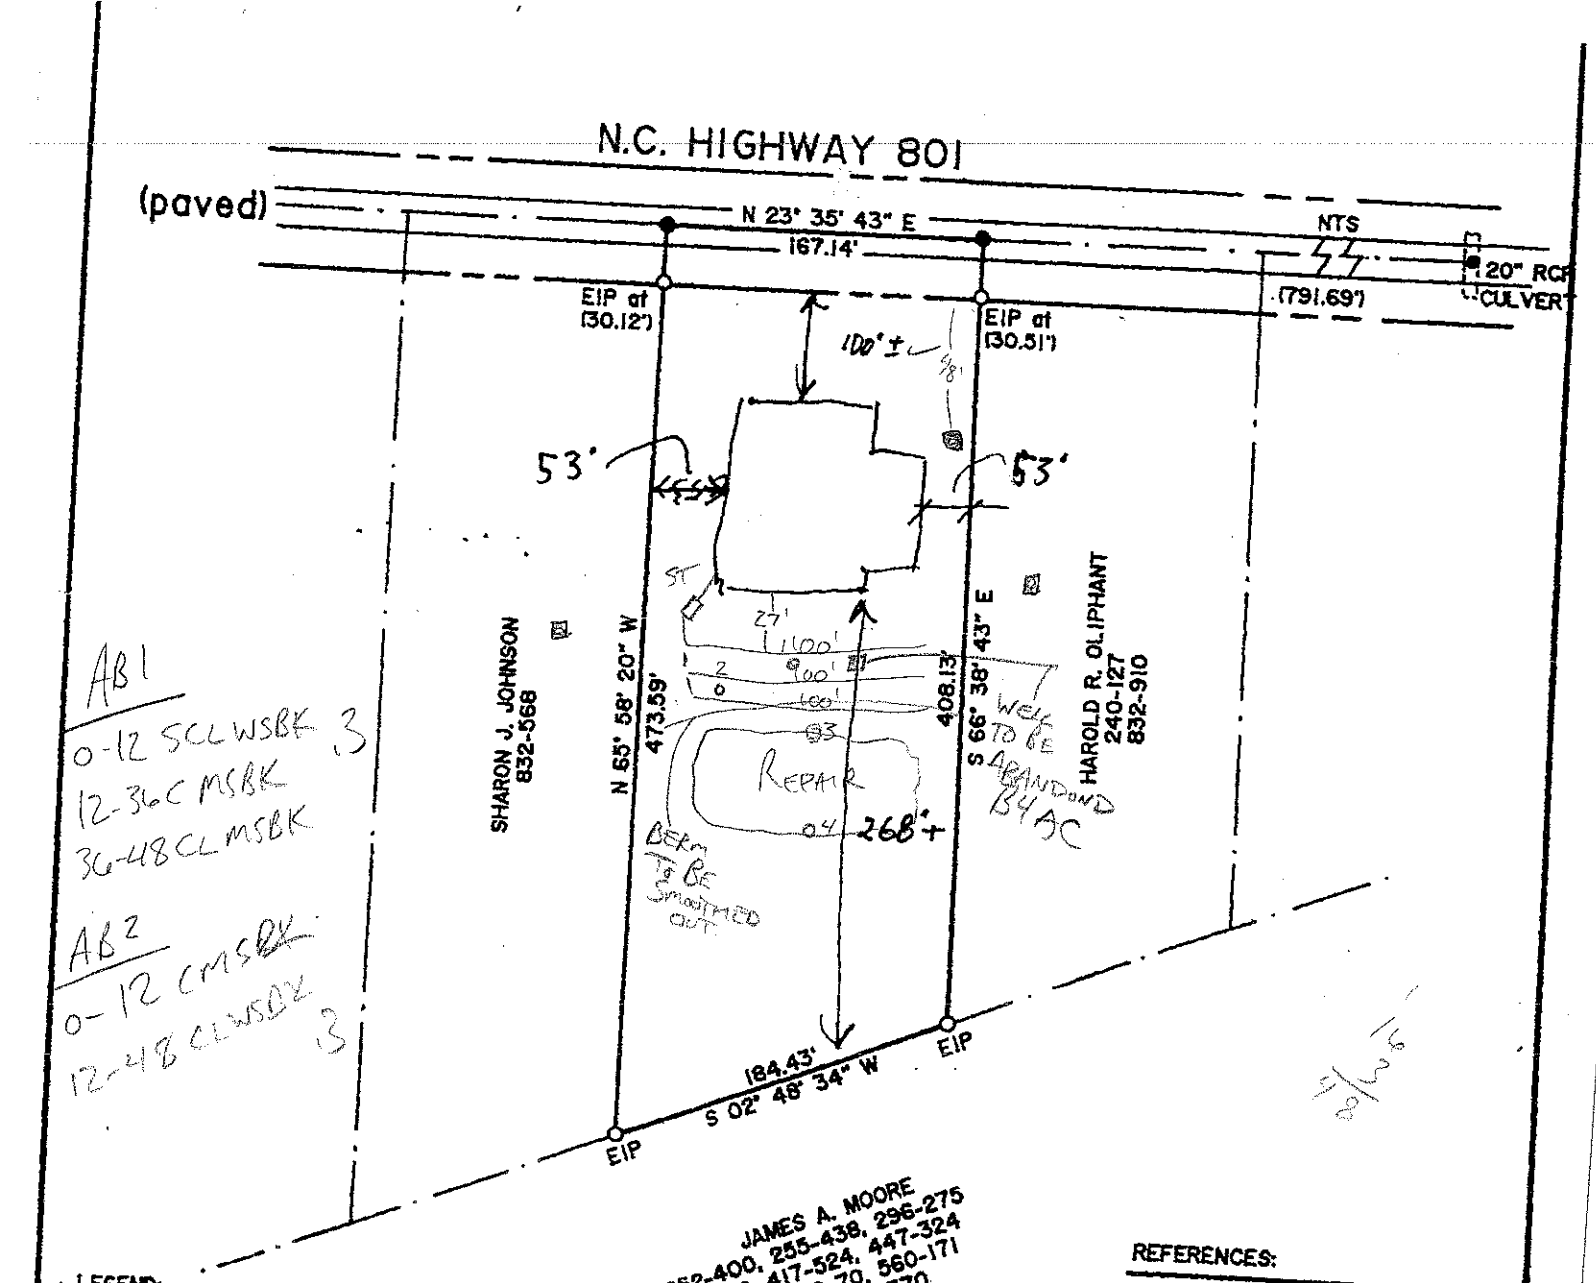

LEGEND:

EIP - EXISTING IRON PIN
NTS - NOT TO SCALE
● - UNMARKED POINT

REFERENCES:

SURVEY FOR FRED E. JOHNSON & SHARON J. JOHNSON BY KESTLER SURVEYING, INC. DATED 10-25-91 (DRAWING NO. 12991).

SURVEY FOR HAROLD R. OLIPHANT BY KESTLER SURVEYING, INC. DATED 10-25-91 (DRAWING NO. 13091).

NORTH CAROLINA REGISTERED SEAL L-1593 LAND SURVEYOR GERALD V. GRANT

Gerald V. Grant

SURVEY FOR

HAROLD R. OLIPHANT

LOT:	BLOCK:	MAP OF:	PB. PG.
TOWNSHIP: BARRINGER		COUNTY: IREDELL	NORTH CAROLINA
DEED REF.: 194-22		TAX MAP REF.: 4C-A-12	SCALE: 1" = 100'
AREA: 1.7176 ACRES		DRAWN BY: CGW	DRAWING NO.: 12891-1

KESTLER SURVEYING, INC.
P. O. BOX 1793, STATESVILLE, N. C. 28687 PH. 704-872-0212

DUNCAN-PARNELL, INC., CHARLOTTE 487 800-482-8922