IREDELL COUNTY HEALTH DEPARTMENT


ENVIRONMENTAL HEALTH DIVISION

PAGE 2: *SITE PLAN WORKSHEET*

SEE THE "SAMPLE SITE PLAN" BELOW. *INCOMPLETE SITE PLANS WILL BE RETURNED TO YOU FOR COMPLETION AND MAY RESULT IN A DELAY IN THE ISSUANCE OF YOUR SEPTIC SYSTEM PERMIT!!!*

Place an (X) beside each item as you complete the site plan:

- (X) Property Line measurements are clearly identified
- (X) All proposed structures are indicated
- (X) Front and side setbacks from property line
- (X) Preferred driveway location and well location
- (X) Area you prefer your septic system to be placed
- (X) North arrow, or other sufficient indicator of direction

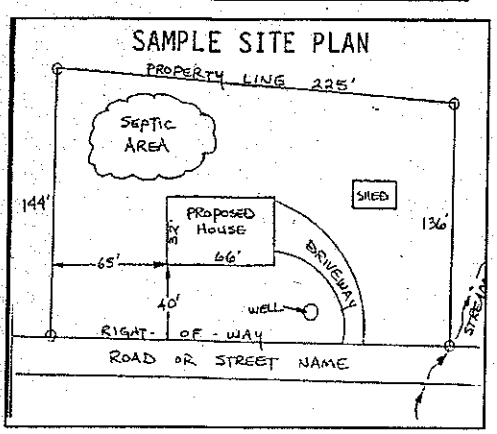

Circle N/A on the following if appropriate:

Location of septic systems and wells within 100' of your property (N/A)
Location of easements and rights of ways on your property (N/A)
Location of any designated wetlands on the property (N/A)

USE THIS SPACE TO DRAW YOUR SITE PLAN

Show: proposed house or business footprint, wells, water lines, patios, pools and decks, and any other item that will occupy space on the site


See Attached.

Signature: _____

Property owner or owner's legal representative signature (SIGNATURE REQUIRED)

1/14/15

DATE

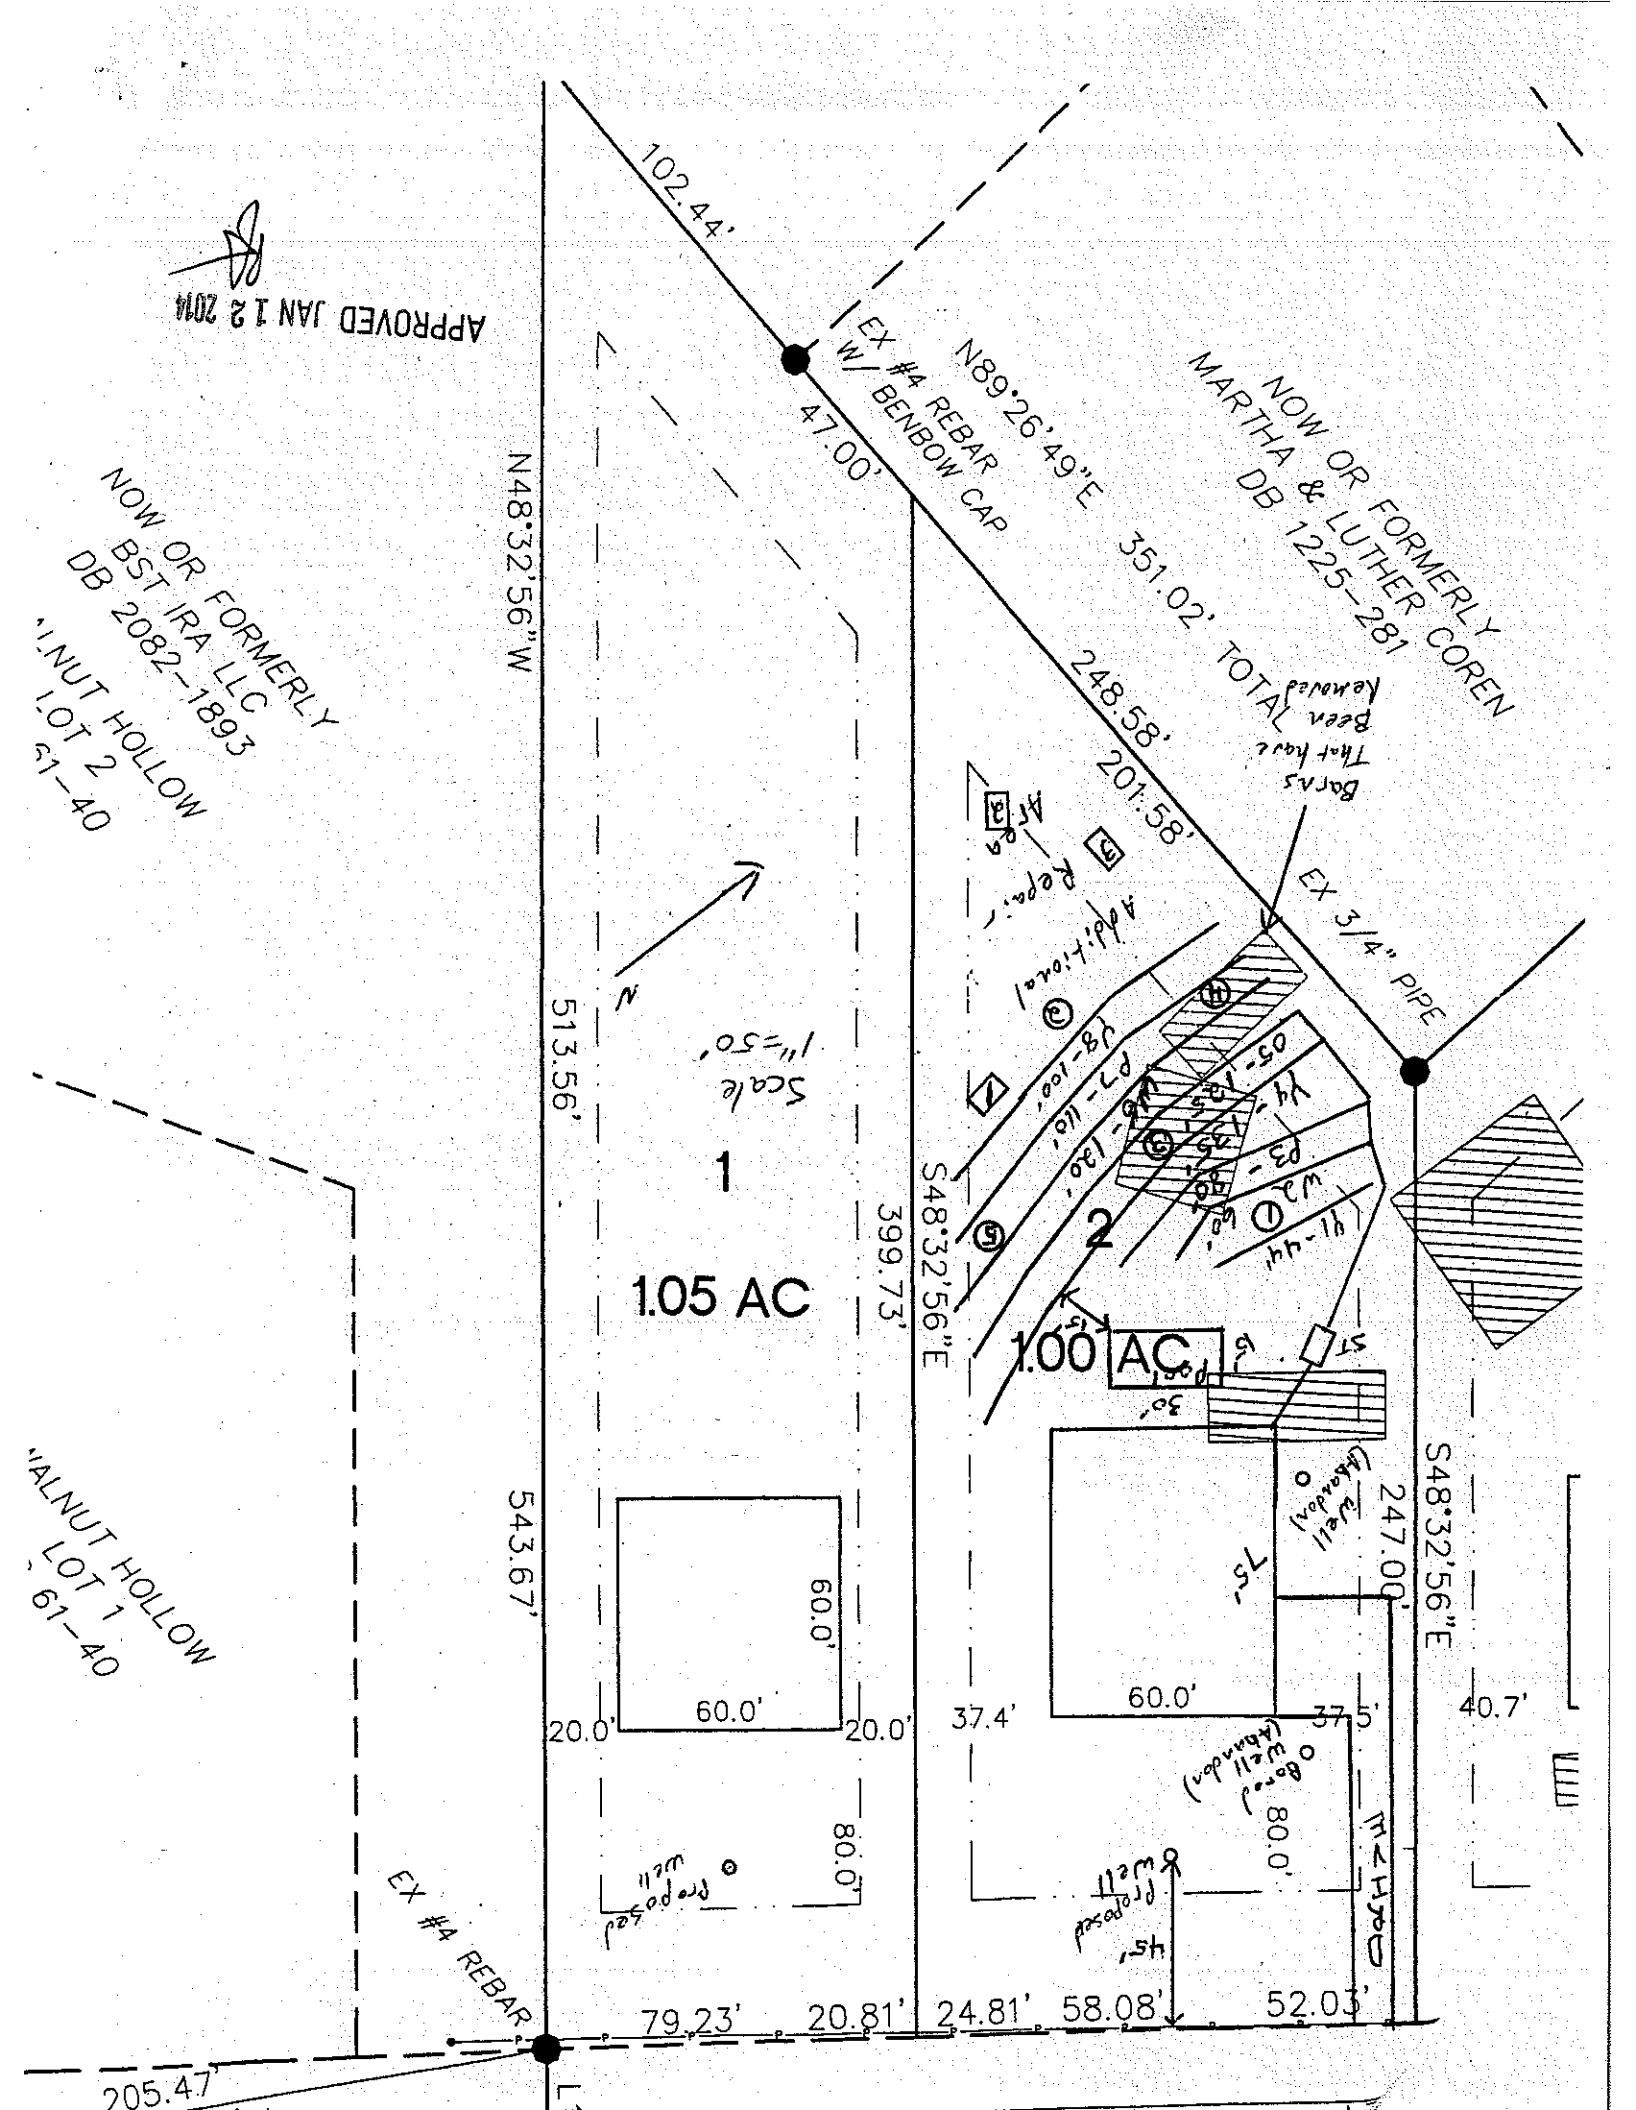
APPROVED JAN 12 2014
102.44'
EX #4 REBAR W/ BENBOW CAP
N89°26'49"E 351.02' TOTAL
47.00'
248.58'
201.58'
NOW OR FORMERLY MARTHA & LUTHER COREN DB 1225-281
Barns That have been removed
EX 3/4" PIPE
N48°32'56"W
513.56'
NOW OR FORMERLY BST IRA LLC DB 2082-1893
WALNUT HOLLOW LOT 2 61-40
Scale 1"=50'
1
1.05 AC
2
1.00 AC
S48°32'56"E
399.73'
543.67'
S48°32'56"E
247.00'
WALNUT HOLLOW LOT 1 61-40
60.0'
60.0'
20.0'
20.0'
80.0'
proposed well
37.4'
60.0'
37.5'
40.7'
existing well (abandon)
80.0'
proposed well
45'
EX #4 REBAR
79.23'
20.81'
24.81'
58.08'
52.03'
205.47'