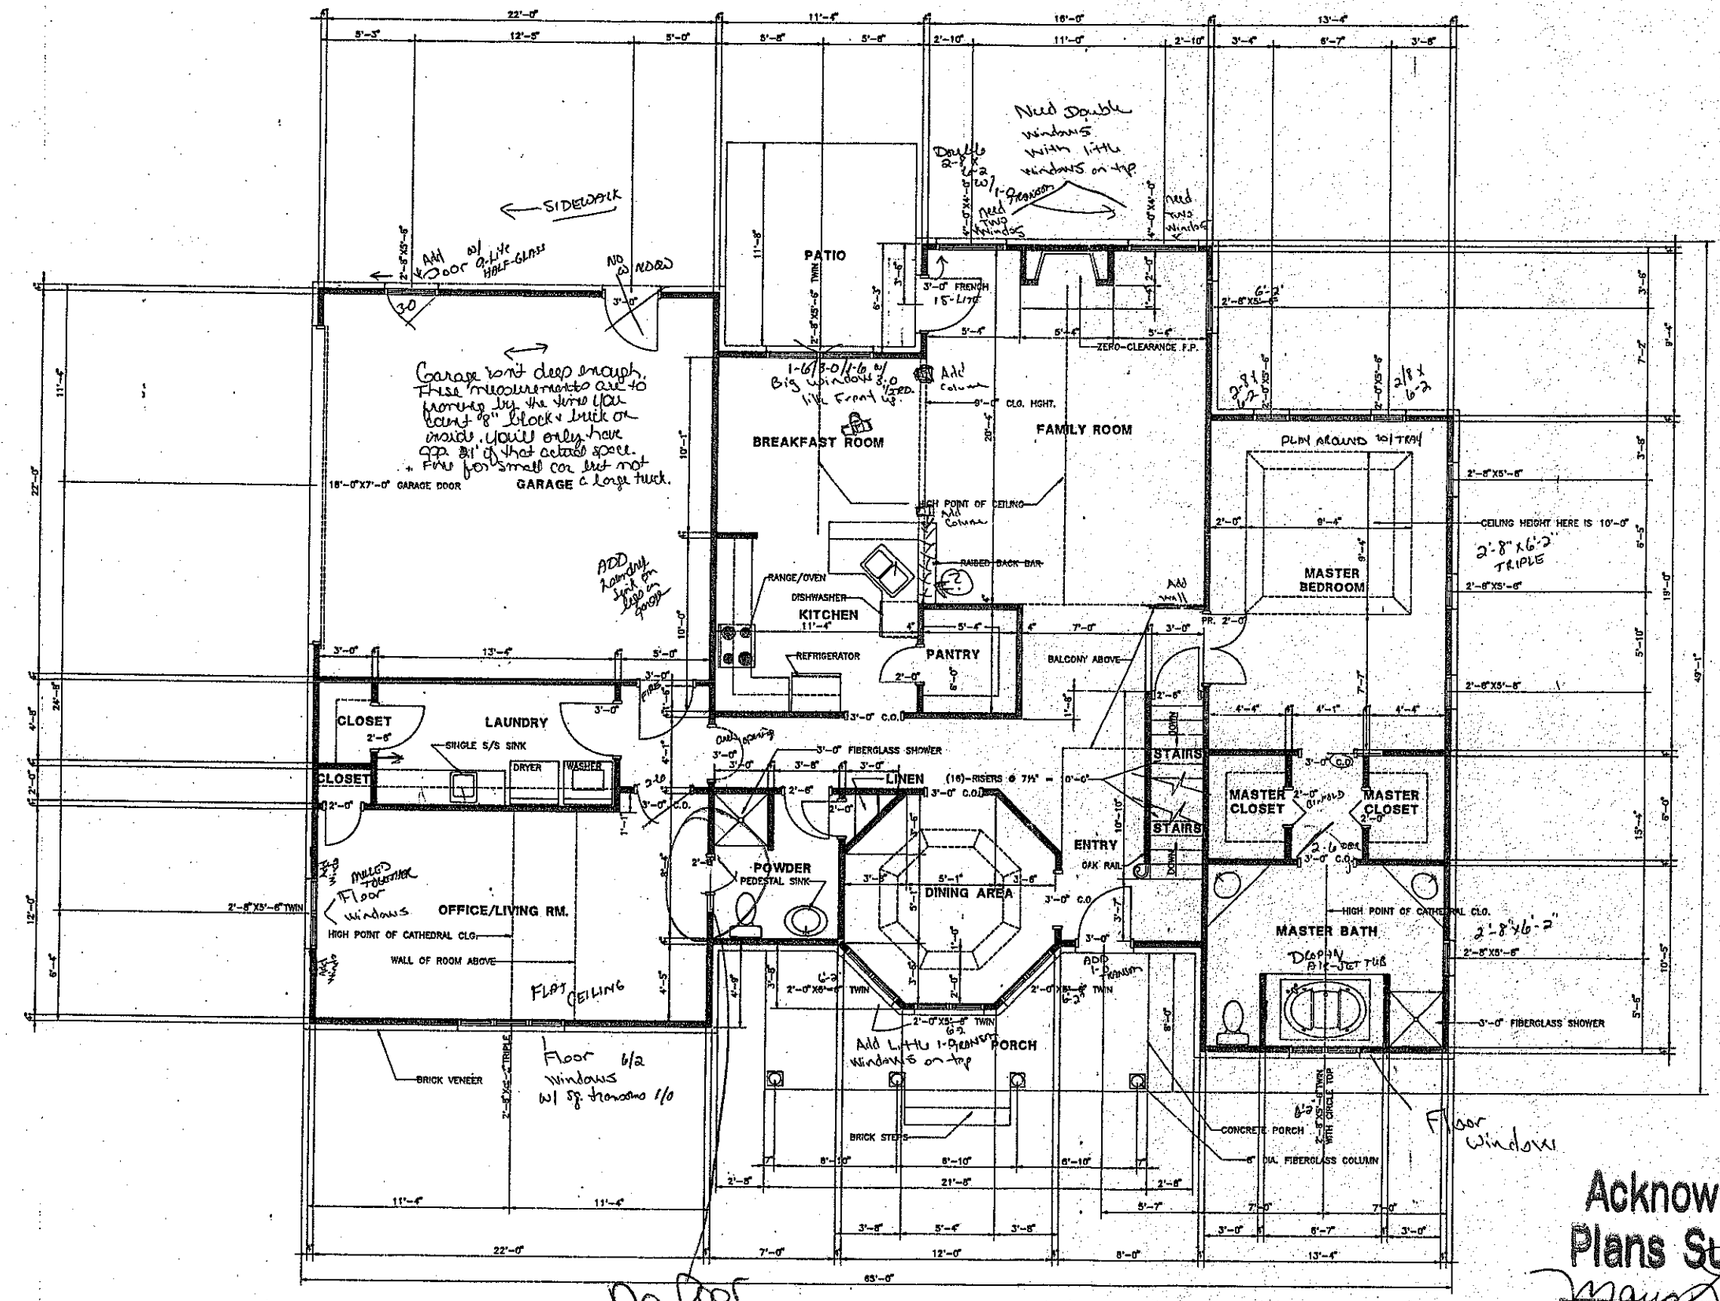


AREAS IN SQUARE FEET	
HEATED SPACE MAIN FLOOR:	2055 SQ. FT.
GARAGE FLOOR AREA:	464 SQ. FT.
PORCH AREA:	139 SQ. FT.
PATIO AREA:	124 SQ. FT.

FIRST FLOOR PLAN

Acknowledgement Of Plans Submittal ONLY!

Maria Tolson Date 11/21/03

Ina Brawley Date 11-21-03

NANTZ DRAFTING & DESIGN
DRAFTING SERVICES & RESIDENTIAL DESIGN
147 NANTZ WOODS LANE
TROUTMAN, N. C. 28166
TELE. 704-528-5643

REPRODUCTION OR REUSE OF THIS DRAWING, IN PART OR IN WHOLE, WITHOUT WRITTEN PERMISSION IS FORBIDDEN © COPYRIGHT 2003

NO.	DATE	DESCRIPTION	BY
		REVISIONS	

SHEET NO. 2
A NEW RESIDENCE FOR:
CRAIG and TINA BRAWLEY & FAMILY
WIGGINS ROAD
MOORESVILLE, NORTH CAROLINA
FIRST FLOOR PLAN
DRAWN NANTZ
DATE 2003
SCALE: 1/4" = 1'-0"