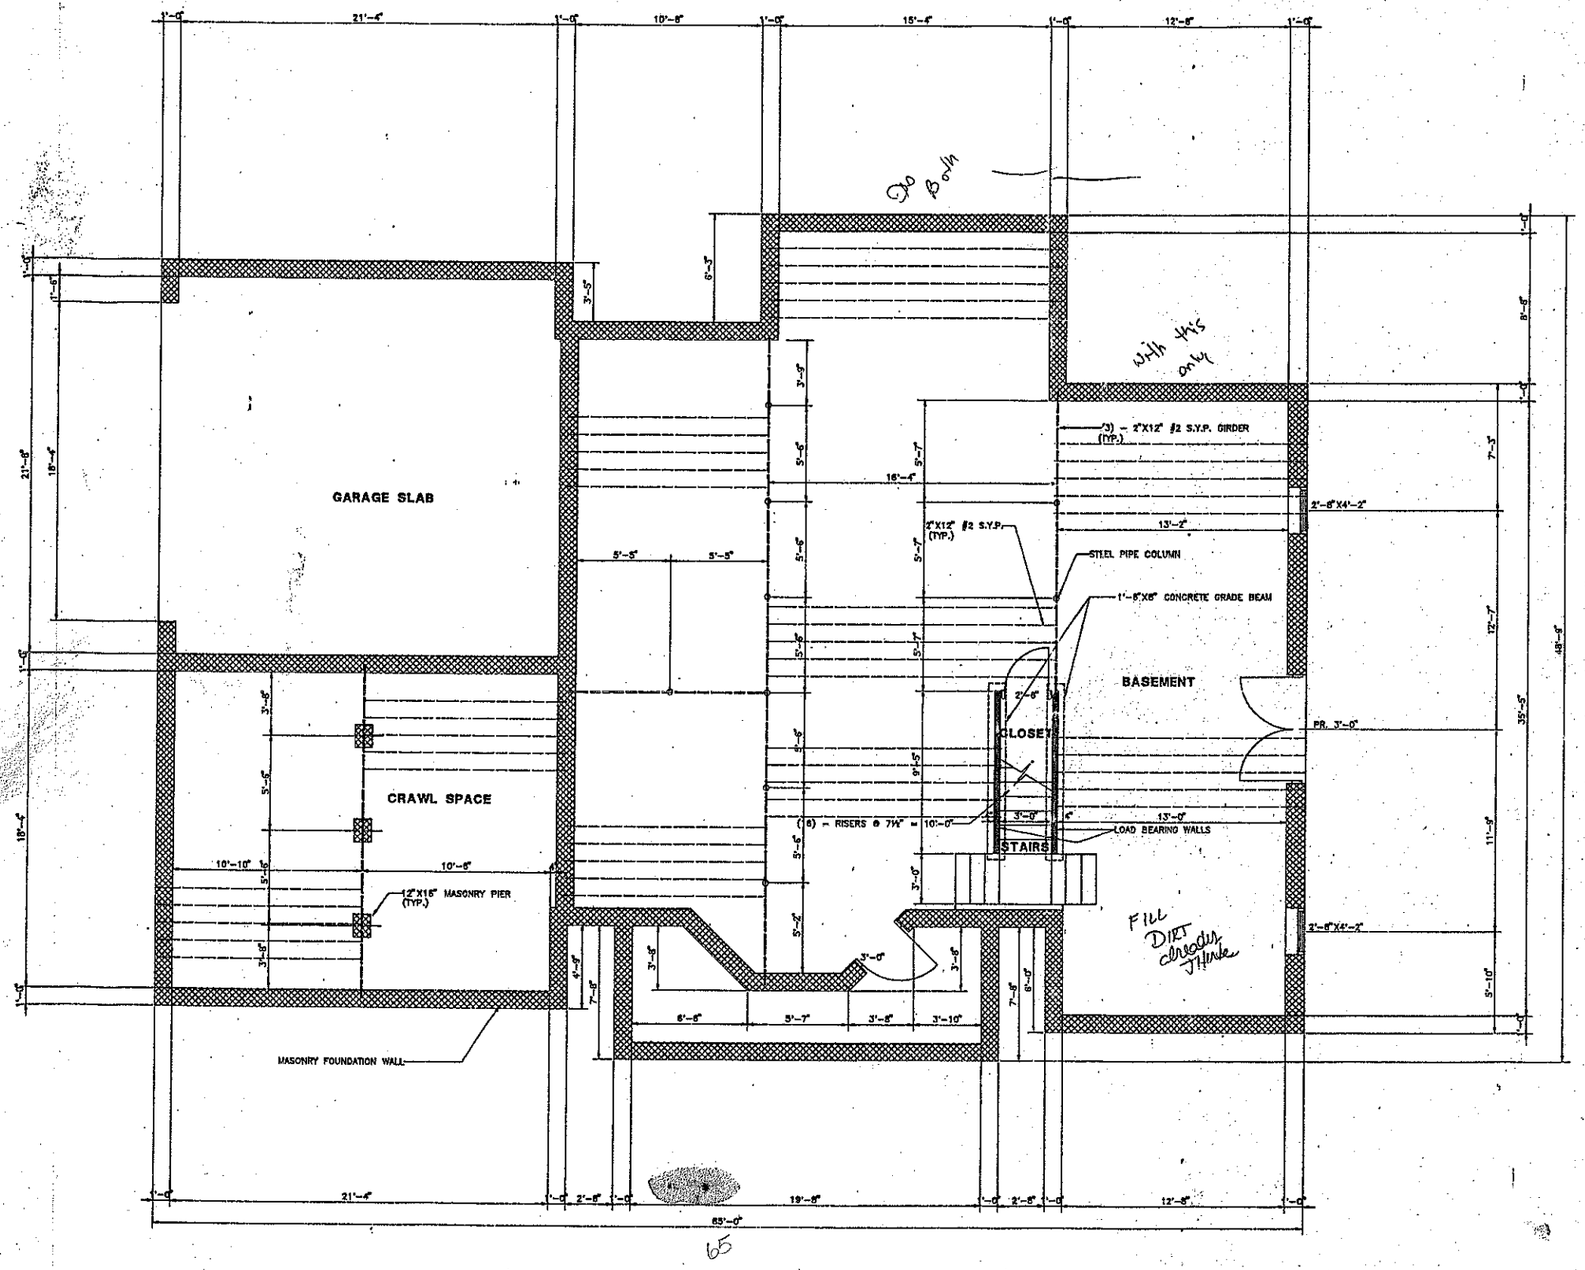


AREAS IN SQUARE FEET

BASEMENT FLOOR AREA: 1599 SQ. FT.

BASEMENT AND FOUNDATION PLAN

NANTZ DRAFTING & DESIGN
DRAFTING SERVICES & RESIDENTIAL DESIGN
147 NANTZ WOODS LANE
TROUTMAN, N. C. 28166
TELE. 704-528-5643

REPRODUCTION OR REUSE OF THIS DRAWING, IN PART OR IN WHOLE, WITHOUT WRITTEN PERMISSION IS FORBIDDEN. © COPYRIGHT 2003

NO.	DATE	DESCRIPTION	BY

REVISIONS

SHEET NO. 1

A NEW RESIDENCE FOR:
CRAIG and TINA BRAWLEY & FAMILY
WIGGINS ROAD
MOORESVILLE, NORTH CAROLINA

BASEMENT AND FOUNDATION PLAN

DRAWN: NANTZ

DATE: 4-20-2003

SCALE: 1/4" = 1'-0"