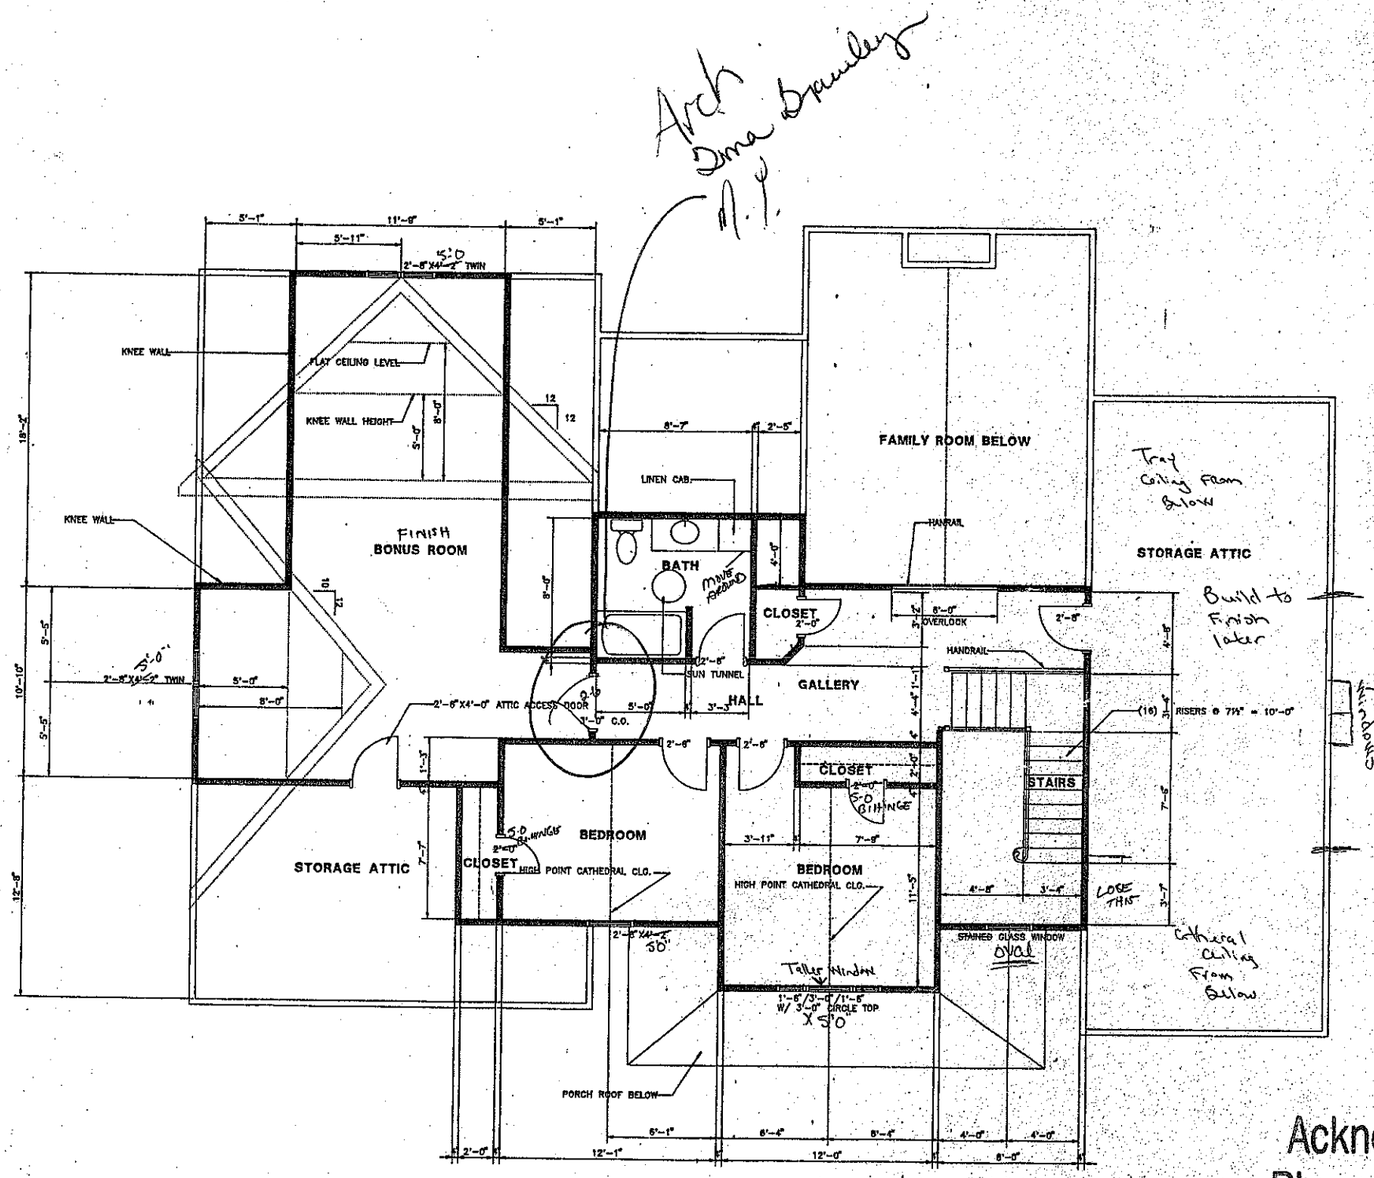


Acknowledgement Of
Plans Submittal ONLY!
Maria Lotson Date 11/21/03
Dina Brawley Date 11-21-03

AREAS IN SQUARE FEET	
HEATED SPACE MAIN FLOOR:	617 SQ. FT.
BONUS ROOM FLOOR AREA:	423 SQ. FT.

SECOND FLOOR PLAN

NANTZ DRAFTING & DESIGN
DRAFTING SERVICES & RESIDENTIAL DESIGN
147 NANTZ WOODS LANE
TROUTMAN, N. C. 28166
TELE. 704-528-6043

REPRODUCTION OR REUSE OF THIS DRAWING, IN PART OR IN WHOLE, WITHOUT WRITTEN PERMISSION IS FORBIDDEN. © COPYRIGHT 2003

NO.	DATE	DESCRIPTION
		REVISIONS

SHEET NO. 3
A NEW RESIDENCE FOR:
CRAIG and TINA BRAWLEY & FAMILY
WIGGINS ROAD
MOORESVILLE, NORTH CAROLINA
SECOND FLOOR PLAN
DRAWN: NANTZ
DATE: 6-25-2003
SCALE: 1/4" = 1'-0"