
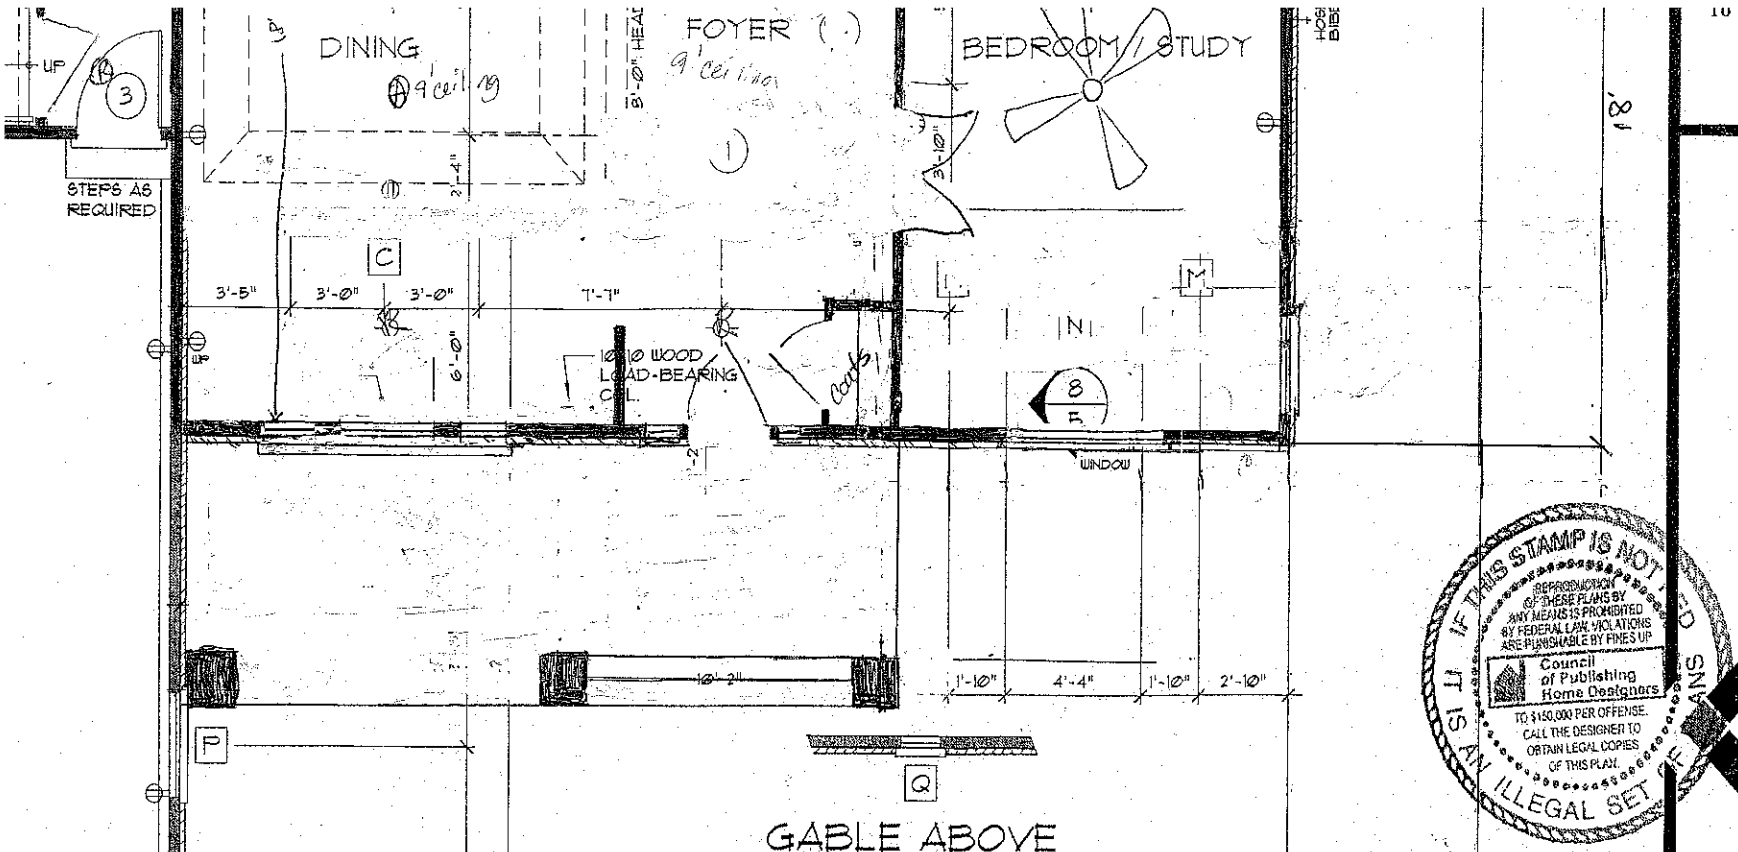


FLOOR PLAN 1/4" = 1'-0"

TOTAL LIVING ——— 2353 sq. ft.
GARAGE & STORAGE ——— 575 sq. ft.
BONUS ROOM ——— 353 sq. ft.

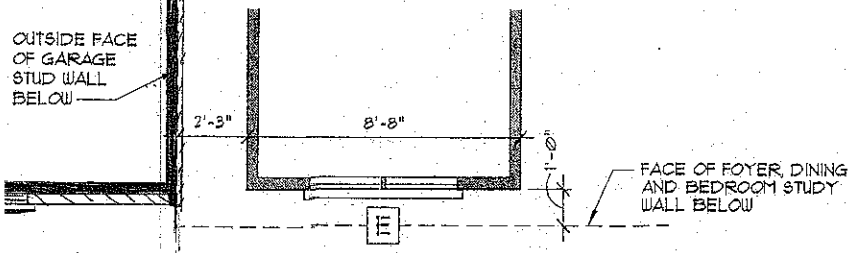

DORMER PLAN 1/4" = 1'-0"

IF THIS STAMP IS NOT ON THESE PLANS IT IS AN ILLEGAL SET
REPRODUCTION OF THESE PLANS BY ANY MEANS IS PROHIBITED BY FEDERAL LAW. VIOLATIONS ARE PUNISHABLE BY FINES UP TO $150,000 PER OFFENSE. CALL THE DESIGNER TO OBTAIN LEGAL COPIES OF THIS PLAN.
Council of Publishing Home Designers

To order additional sets of plans please call
1-800-755-1122

DONALD A. GARDNER, INC.
ARCHITECTS • PLANNERS
P.O. BOX 26178 • GREENVILLE S.C. • 29616
864 • 288 • 7580
www.dongardner.com

DESIGN NO. 420 (DAG #854)
SHEET 3 OF 6 DR RBA
FLOOR PLAN

DO NOT SCALE DRAWINGS.

COPYRIGHT © 3/28/00 ALL RIGHTS RESERVED BY DONALD A. GARDNER, INC.
NOT TO BE COPIED OR REPRODUCED WITHOUT WRITTEN PERMISSION