
Acknowledgement Of
Plans Submittal ONLY!
Date 2-10-14
Date 2-17-14

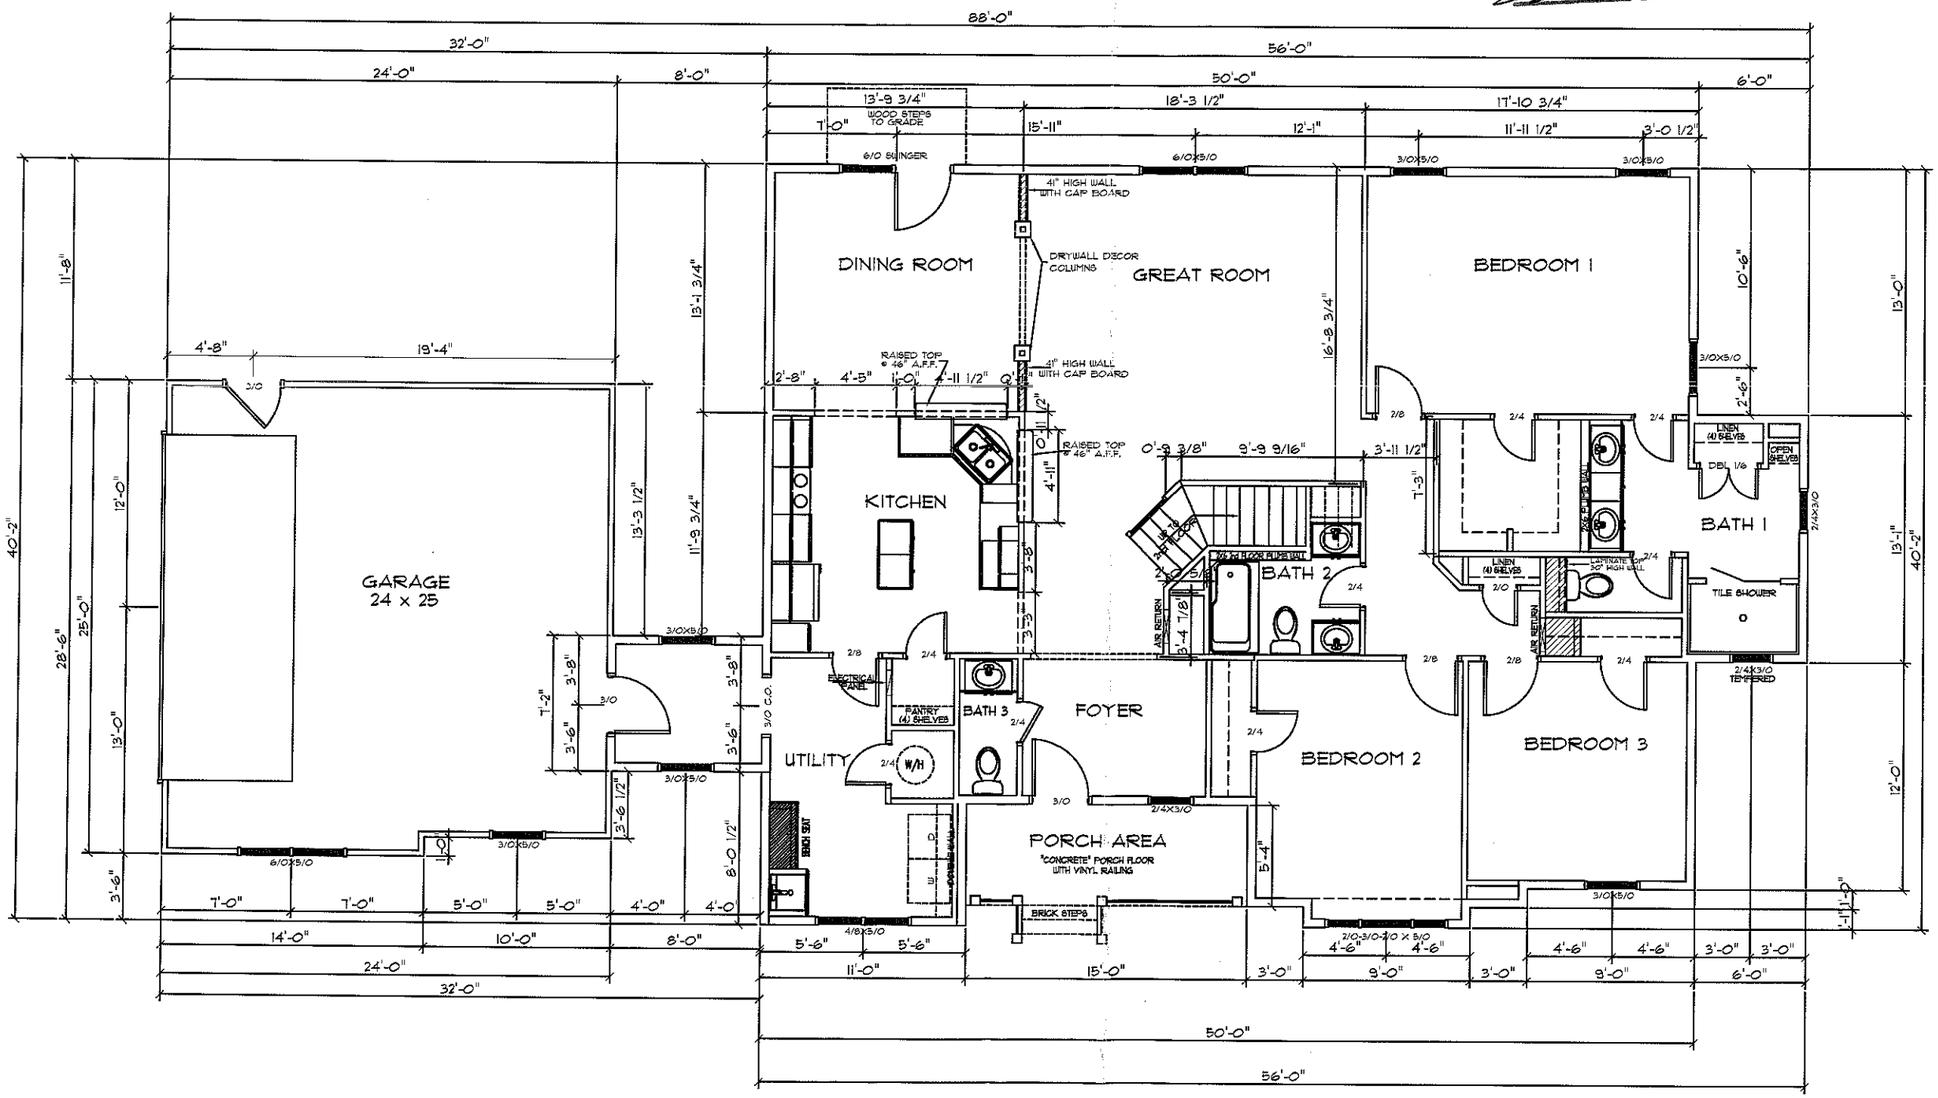

SCALE: 1/8" = 1'-0"

1 - ALL WORK SHALL MEET ALL LOCAL, STATE, AND NATIONAL BUILDING CODES THAT APPLY. 2 - THE CONTRACTOR SHALL VERIFY ALL DIMENSIONS BEFORE STARTING CONSTRUCTION. 3 - ALL DIMENSIONS SHOULD BE READ OR CALCULATED NOT SCALED. 4 - NOT RESPONSIBLE FOR ERRORS DISCOVERED

1210 NORTHSIDE DRIVE
STATESVILLE, NC 28625
OFFICE: 704-872-1591
www.clinebuilders.com
CLINE BUILDERS

McCONNELL RESIDENCE

MOORESVILLE, NC

1528 Mt ULLA Hwy

FIRST FLOOR PLAN

SQUARE FOOTAGE	
FIRST FLOOR - 2024 S.F.	GARAGE - 930 S.F.
SECOND FLOOR - 1156 S.F.	FRONT PORCH - 80 S.F.
TOTAL FOOTAGE - 3850 S.F.	

DRAWN BY:
K.J.
REVISIONS:
NONE
DATE DRAWN:
11/29/13

A.2